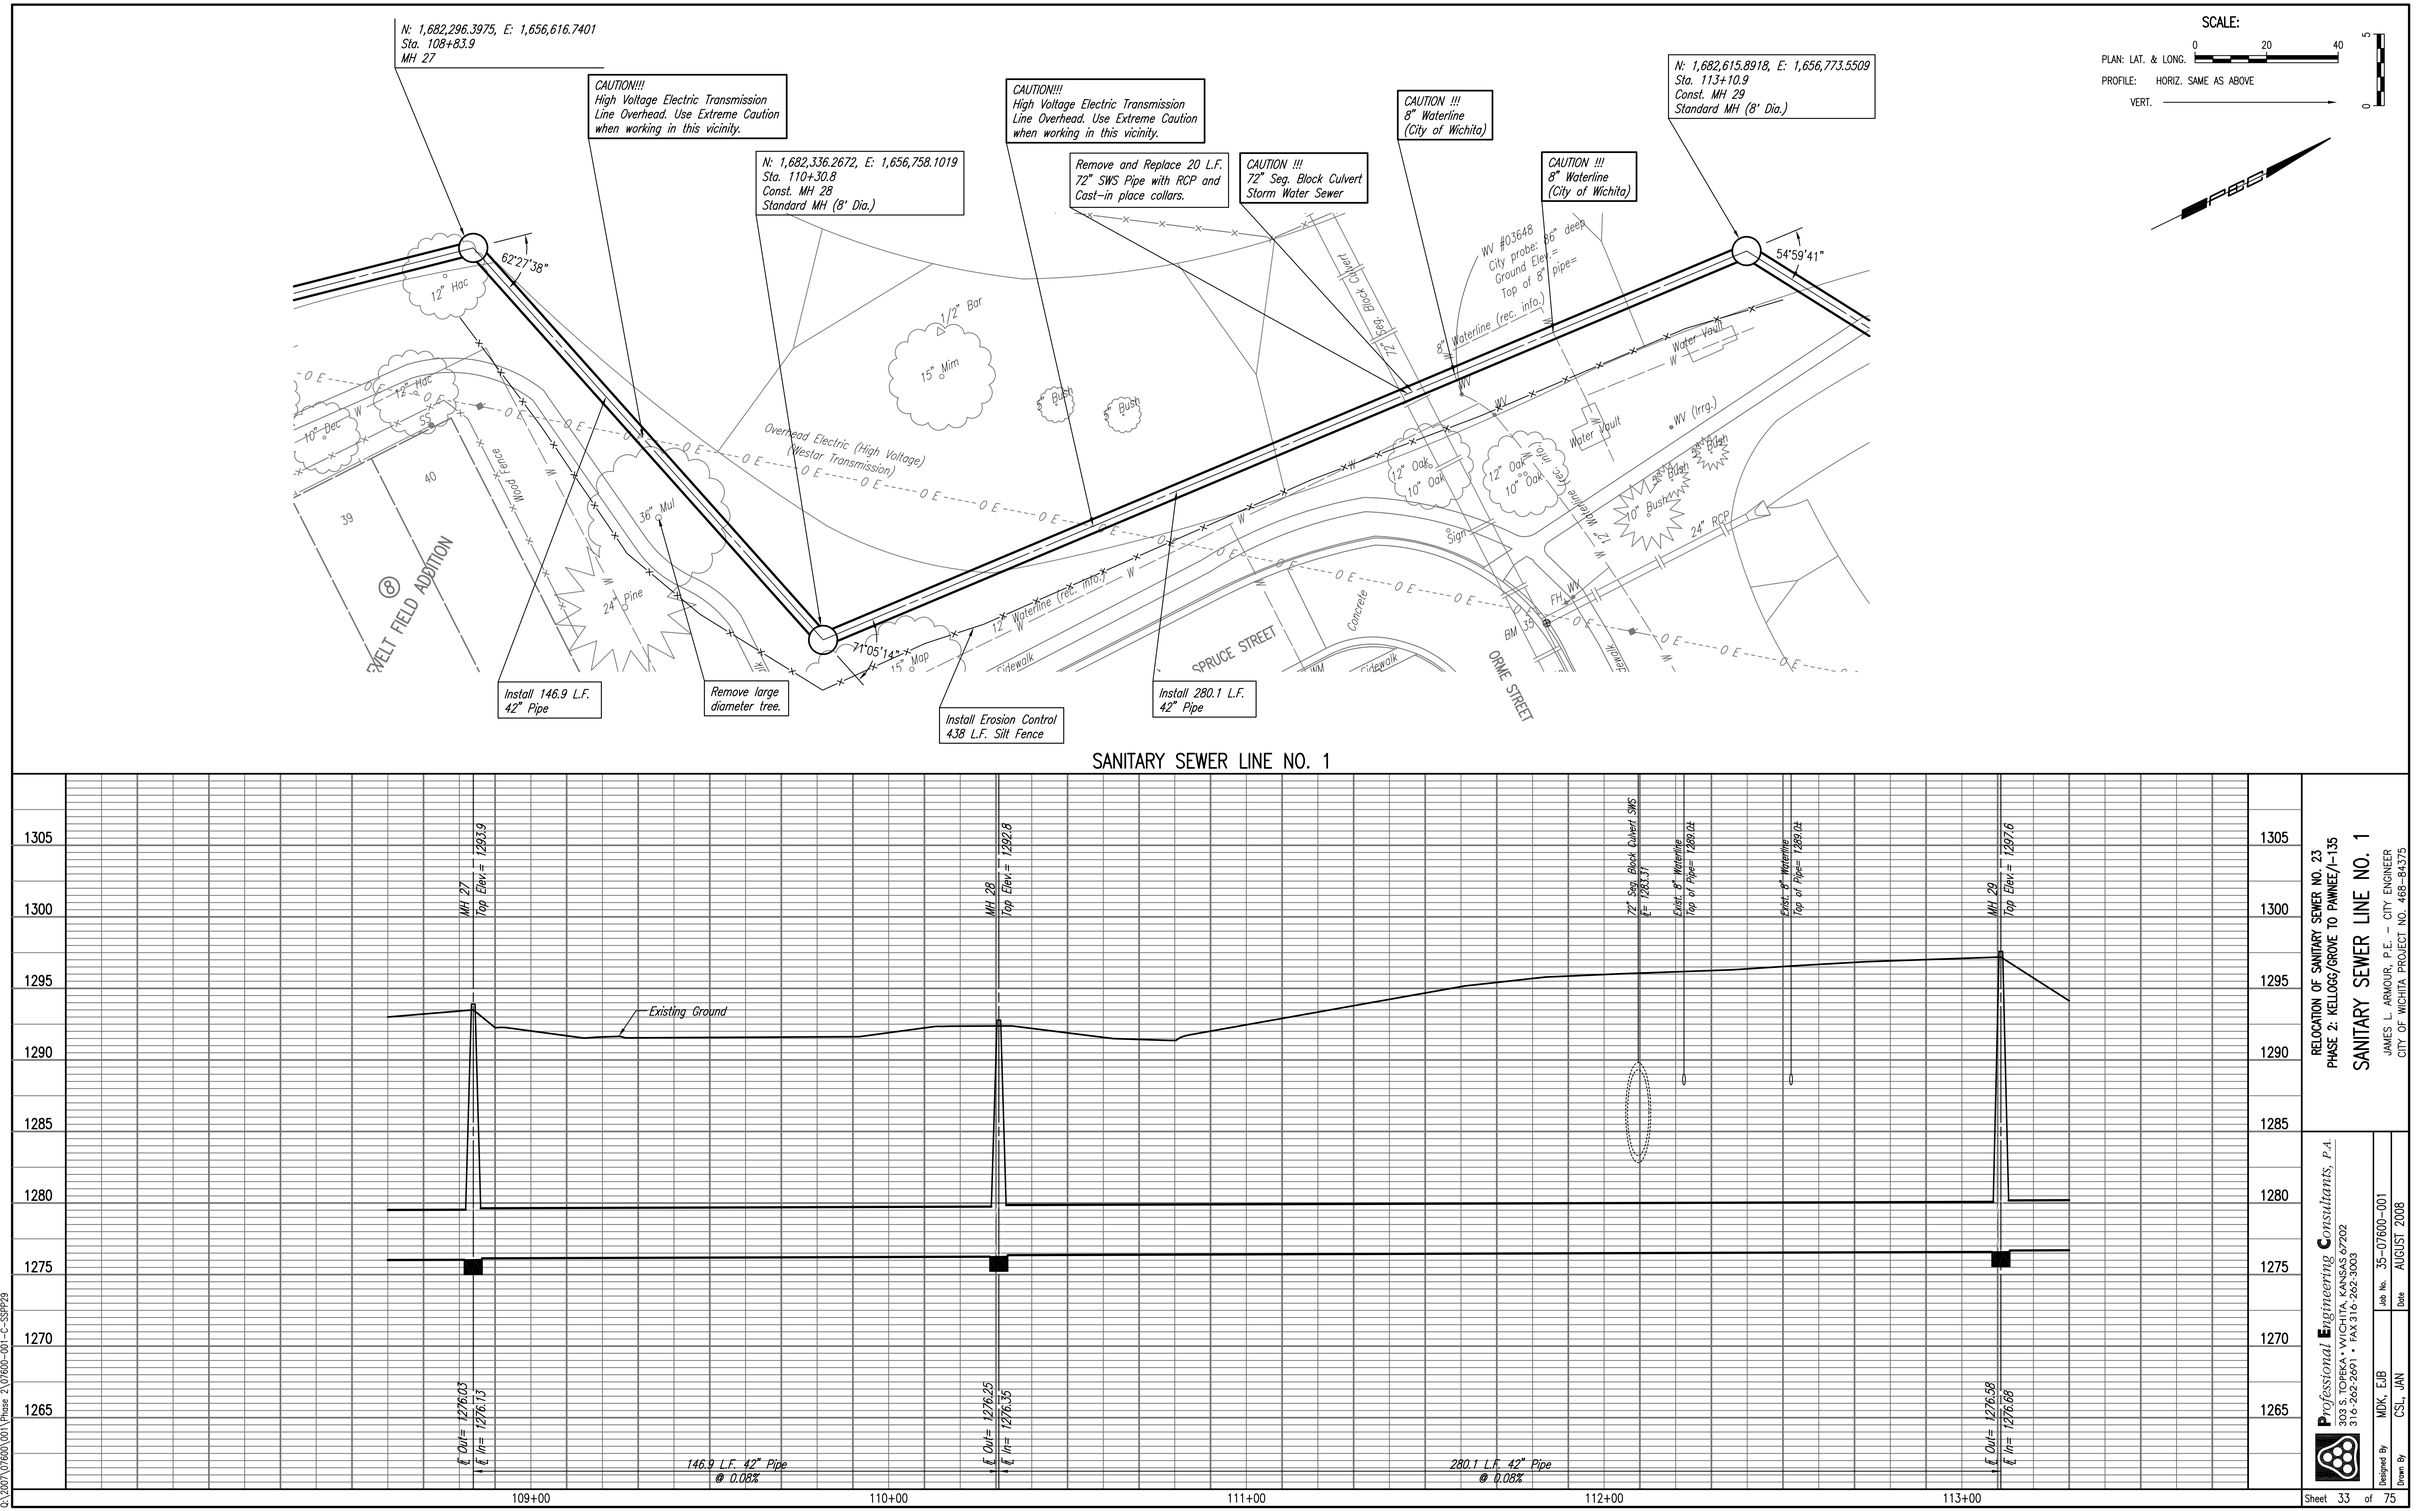

PLAN CHECKED CHECKED BY DATE

PROFILE CHECKED CHECKED BY DATE

RELOCATION OF SANITARY SEWER NO. 23
PHASE 2: KELLOGG/GROVE TO PAWNEE/I-135

SANITARY SEWER LINE NO. 1

JAMES L. ARMOUR, P.E. – CITY ENGINEER
CITY OF WICHITA PROJECT NO. 468-84375

Professional Engineering Consultants, P.A.
303 S. TOPEKA • WICHITA, KANSAS 67202
316-262-2691 • FAX 316-262-3003

Designed By MDK, EJB
Drawn By CSL, JAN
Job No. 35-07600-001
Date AUGUST 2008

Sheet 33 of 75

Saved 03-01-2010 4:29:02 PM by CSL
Plot Scale 1:20 03-02-2010 4:13:17 PM by CSL
Q:\2007\07600\001\Phase 2\07600-001-C-SSPP29