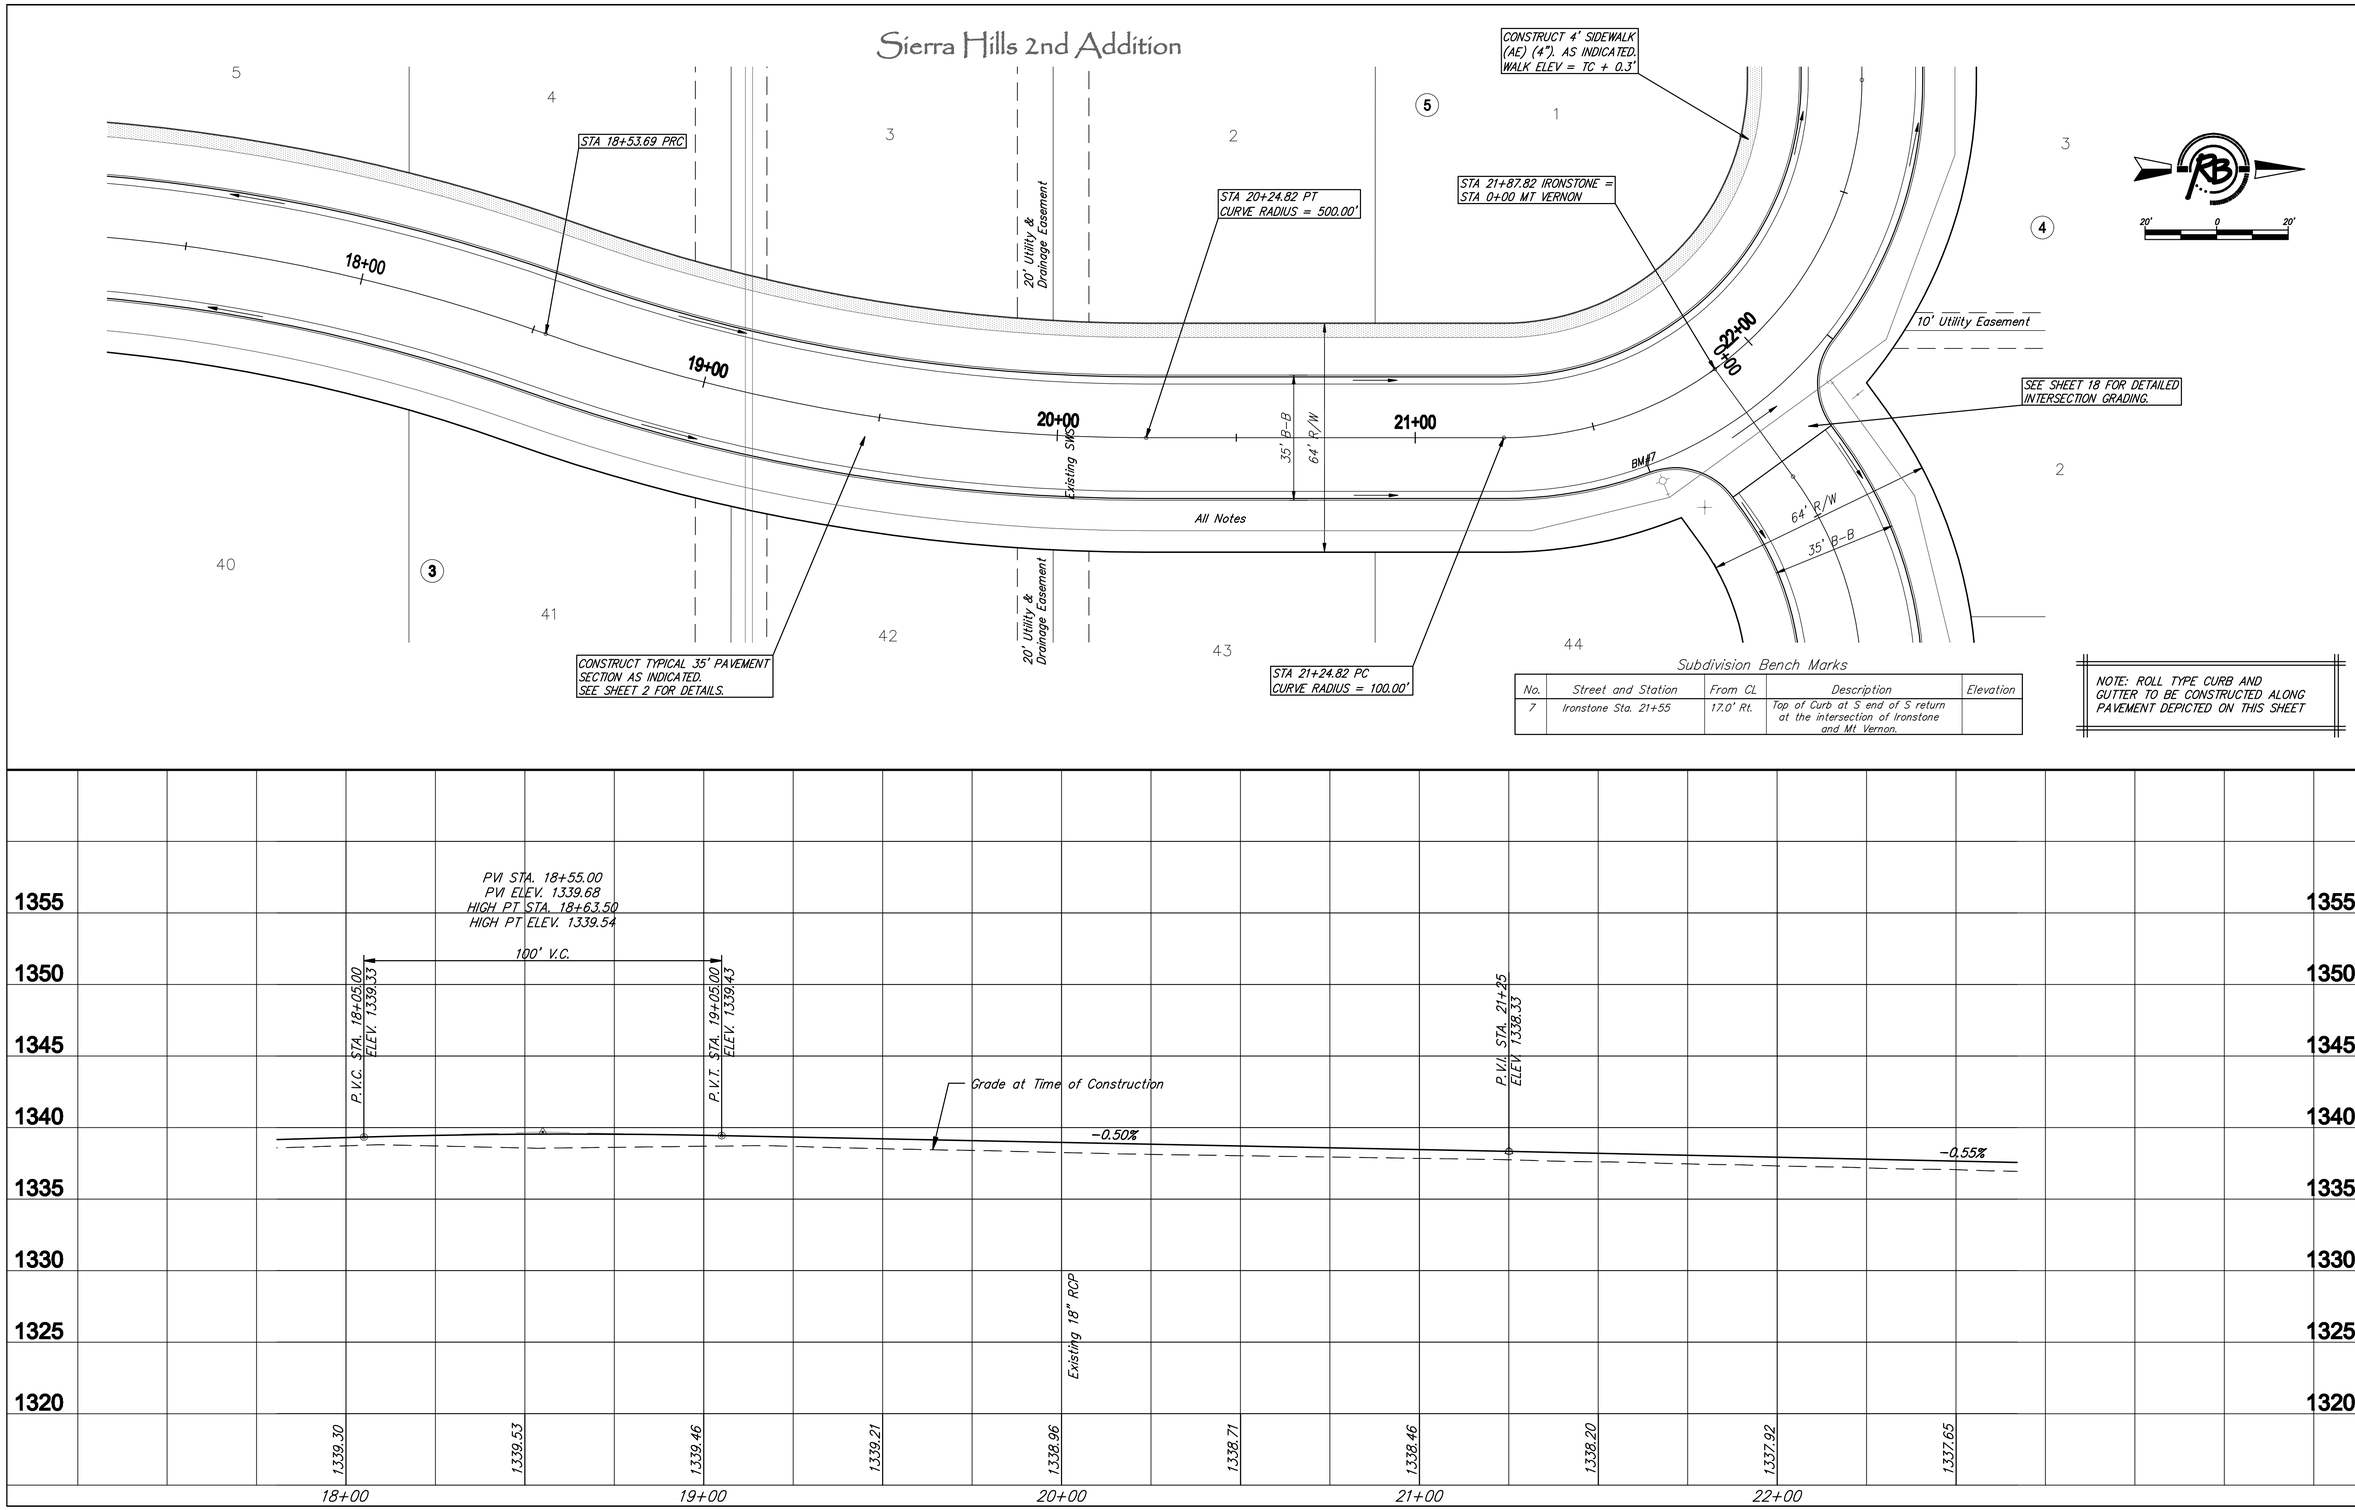

Subdivision Bench Marks

No.	Street and Station	From CL	Description	Elevation
7	Ironstone Sta. 21+55	17.0' Rt.	Top of Curb at S end of S return at the intersection of Ironstone and Mt Vernon.	

NOTE: ROLL TYPE CURB AND GUTTER TO BE CONSTRUCTED ALONG PAVEMENT DEPICTED ON THIS SHEET

Ruggles & Bailey, P.A.
Engineering, Surveying, Land Planning
8000 E. Kellogg
Wichita, Ks. 67207
(316) 684-5214
(316) 684-5216 fax
www.ruggles-bailey.com

DRAWN EJG
DESIGNED EJG
DATE Aug 11, 2008
REVISED June 16, 2008

PROJECT NUMBER 472-84730
DRAWING FILE Engineering Base [SMS Line 2 (2)]

SIERRA HILLS 2ND ADDITION
Ironstone (5)
WICHITA, KANSAS

3268E