P:\Projects\Projects 3268-3299\3268E (Sierra Hills 2nd Addition)\Paving 20 Lot Phase.dwg, Ironstone (6), 8/12/2009 1:03:24 PM, EJG

Subdivision Bench Marks

No.	Street and Station	From CL	Description	Elevation
7	Ironstone Sta. 21+55	17.0' Rt.	Top of Curb at S end of S return at the intersection of Ironstone and Mt Vernon.	

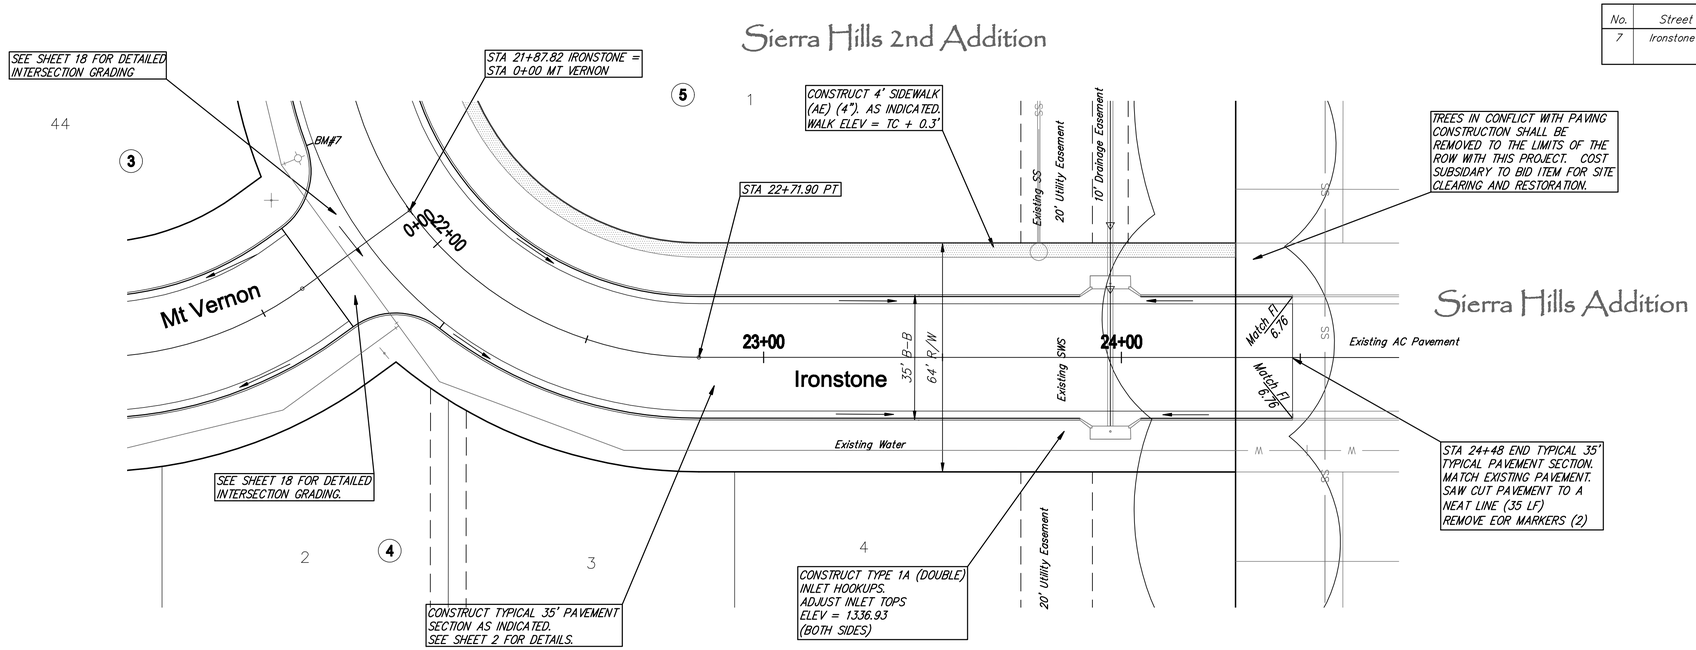

NOTE: ROLL TYPE CURB AND GUTTER TO BE CONSTRUCTED ALONG PAVEMENT DEPICTED ON THIS SHEET

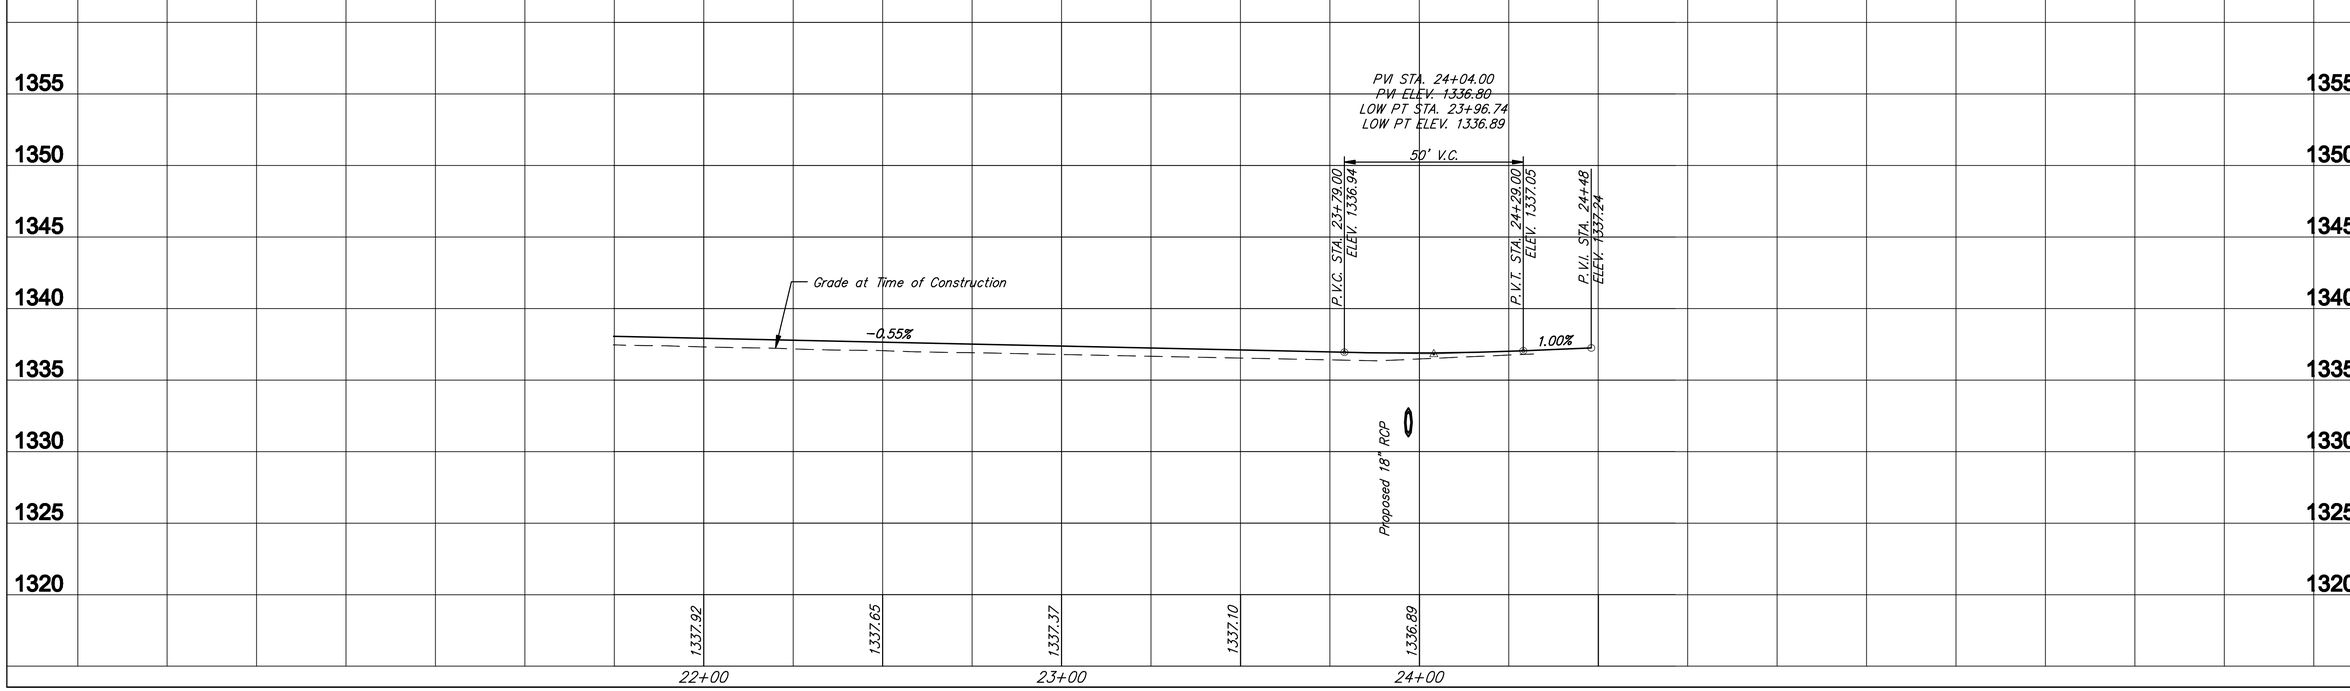

Ruggles & Bailey, P.A.
Engineering Surveying Land Planning
Wichita, Kansas

DESIGNED EJG
DRAWN EJG
CHECKED
DATE Aug 11, 2008
REVISED June 16, 2008

PROJECT NUMBER 472-84730
DRAWING FILE Engineering Base [SWS Line 2 (2)]

SIERRA HILLS 2ND ADDITION
Ironstone (6)
WICHITA, KANSAS

3268E

8
17