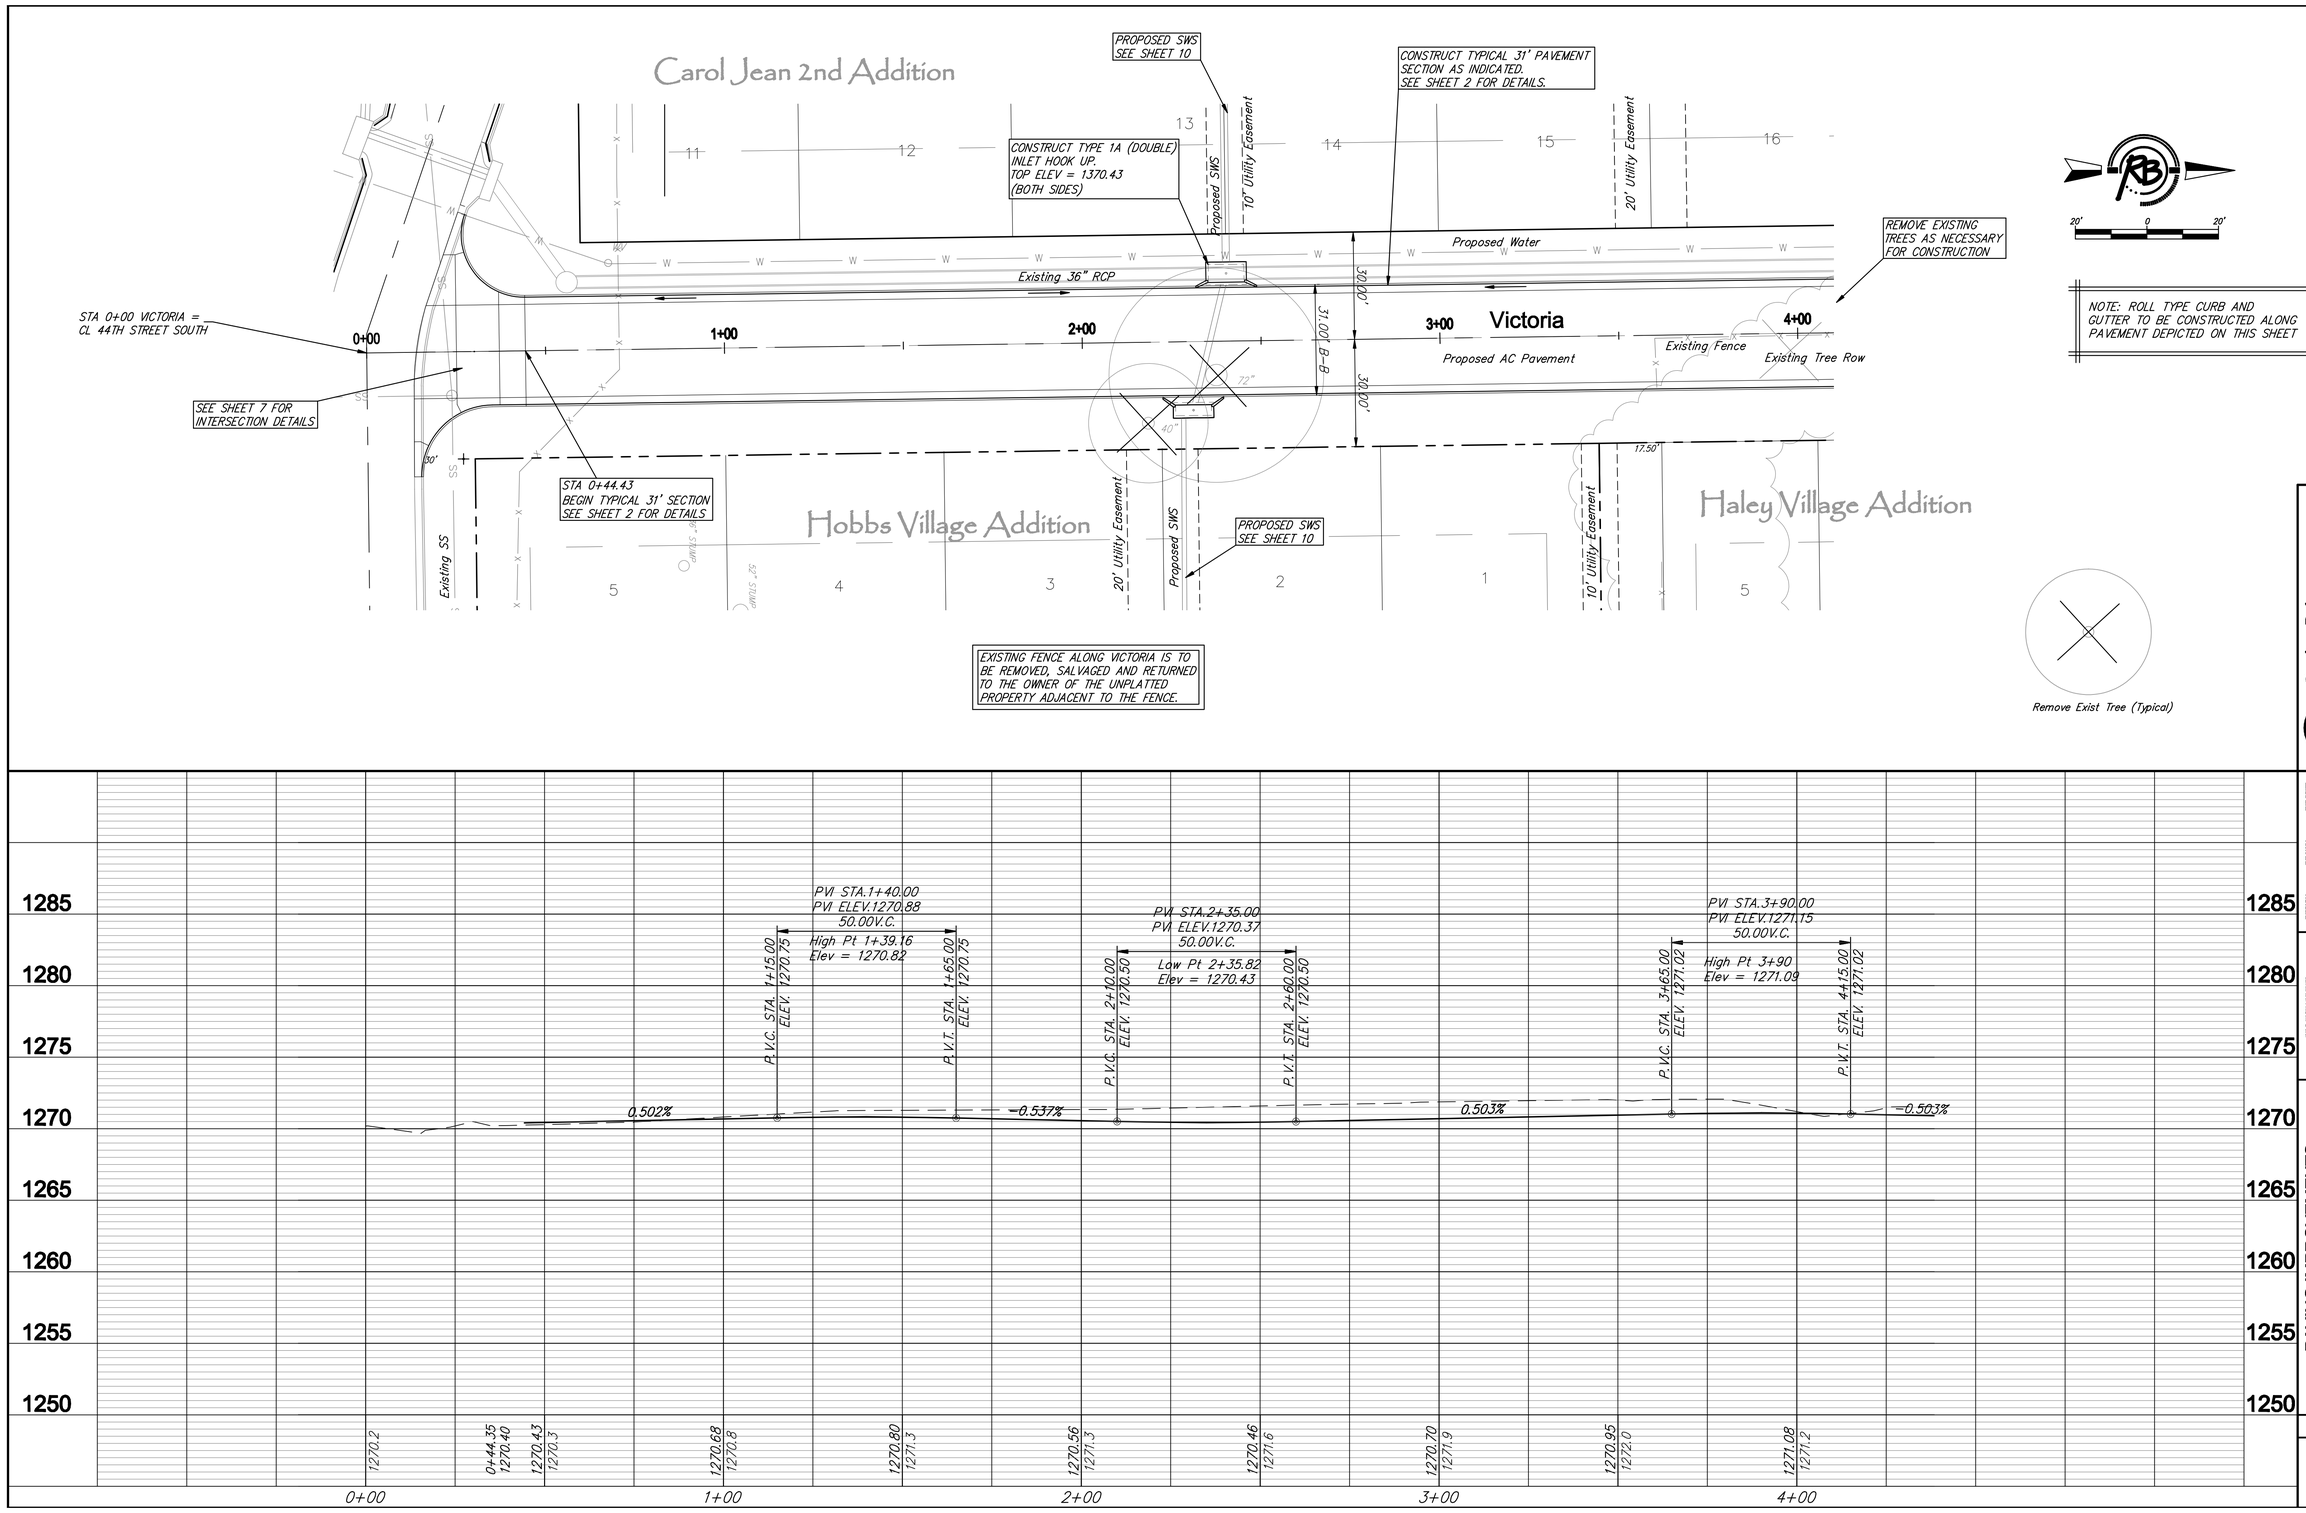
Carol Jean 2nd Addition
PROPOSED SWS SEE SHEET 10
CONSTRUCT TYPICAL 31' PAVEMENT SECTION AS INDICATED. SEE SHEET 2 FOR DETAILS.
CONSTRUCT TYPE 1A (DOUBLE) INLET HOOK UP. TOP ELEV = 1370.43 (BOTH SIDES)
Proposed SWS
10' Utility Easement
20' Utility Easement
Proposed Water
Existing 36" RCP
REMOVE EXISTING TREES AS NECESSARY FOR CONSTRUCTION
STA 0+00 VICTORIA = CL 44TH STREET SOUTH
SEE SHEET 7 FOR INTERSECTION DETAILS
STA 0+44.43 BEGIN TYPICAL 31' SECTION SEE SHEET 2 FOR DETAILS
Victoria
Proposed AC Pavement
Existing Fence
Existing Tree Row
31.00' B-B
30.00'
30.00'
72"
40"
90°
17.50'
Existing SS
Hobbs Village Addition
Haley Village Addition
PROPOSED SWS SEE SHEET 10
EXISTING FENCE ALONG VICTORIA IS TO BE REMOVED, SALVAGED AND RETURNED TO THE OWNER OF THE UNPLATTED PROPERTY ADJACENT TO THE FENCE.
20' 0 20'
NOTE: ROLL TYPE CURB AND GUTTER TO BE CONSTRUCTED ALONG PAVEMENT DEPICTED ON THIS SHEET
Remove Exist Tree (Typical)
PVI STA.1+40.00
PVI ELEV.1270.88
50.00V.C.
High Pt 1+39.16
Elev = 1270.82
P.V.C. STA. 1+15.00 ELEV. 1270.75
P.V.T. STA. 1+65.00 ELEV. 1270.75
PVI STA.2+35.00
PVI ELEV.1270.37
50.00V.C.
Low Pt 2+35.82
Elev = 1270.43
P.V.C. STA. 2+10.00 ELEV. 1270.50
P.V.T. STA. 2+60.00 ELEV. 1270.50
PVI STA.3+90.00
PVI ELEV.1271.15
50.00V.C.
High Pt 3+90
Elev = 1271.09
P.V.C. STA. 3+65.00 ELEV. 1271.02
P.V.T. STA. 4+15.00 ELEV. 1271.02
0.502%
-0.537%
0.503%
-0.503%
1285
1280
1275
1270
1265
1260
1255
1250
1270.2
0+44.35 1270.40
1270.43 1270.3
1270.68 1270.8
1270.80 1271.3
1270.56 1271.3
1270.46 1271.6
1270.70 1271.9
1270.95 1272.0
1271.08 1271.2
0+00
1+00
2+00
3+00
4+00
Rieger & Boden, P.A.
Engineering Surveying Land Planning
DRAWN EJG
CHECKED EJG
DATE Dec. 29, 2009
PROJECT NUMBER 202PPP
DRAWING FILE Engineering Base (Victoria)
PAVING IMPROVEMENTS
VICTORIA
WICHITA, KANSAS
3311E
5
25