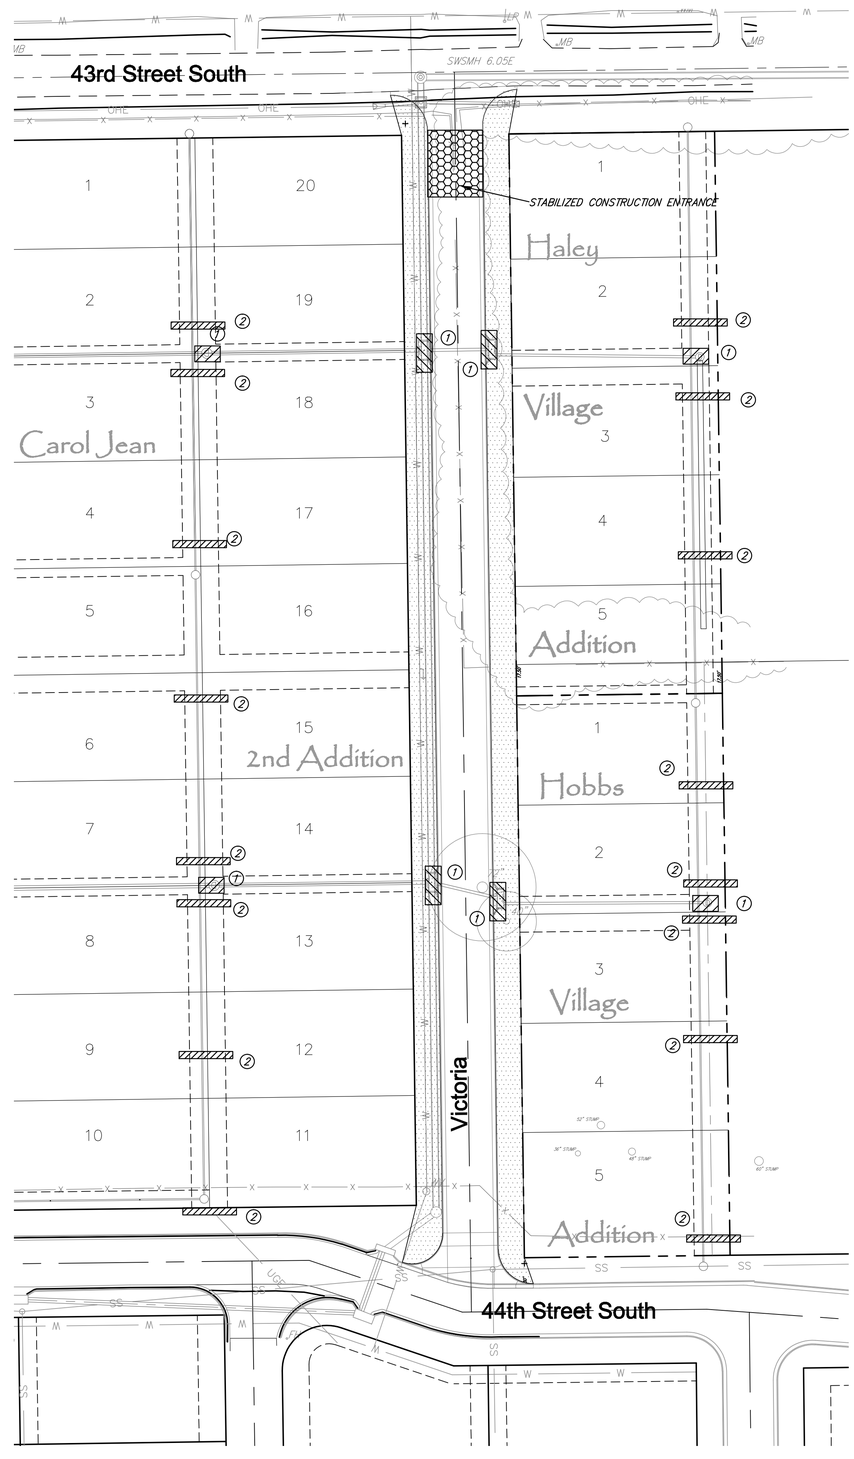

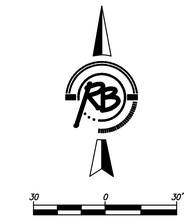

Erosion Control

1. Inlet Sediment Barrier = 8 EA
2. Linear Sediment Barrier = 480 LF

CURLEX BLANKET = 2132 SY

CAROL JEAN 2ND/HOBBS VILLAGE ADDITION
Erosion Control Plan
WICHITA, KANSAS

Ruggles & Bohm, P.A.
Engineering, Surveying, Land Planning
624 North Main
Wichita, Kansas 67203
www.rbkansas.com
(316) 264-5293
(316) 264-5321 fax
E-mail: info@rbkansas.com

DESIGNED EJG
DRAWN EJG
REVISED
Sept. 2, 2009
QUALITY
DATE

BOOK 3311E

SHEET 14 OF 25

ENGINEERING FILE Engineering Base (BMP Plan)
PROJECT NUMBER