STATE	PROJECT NO.	YEAR	SHEET NO.	SHEETS
KANSAS	87 N-0235-01	2006	22	120

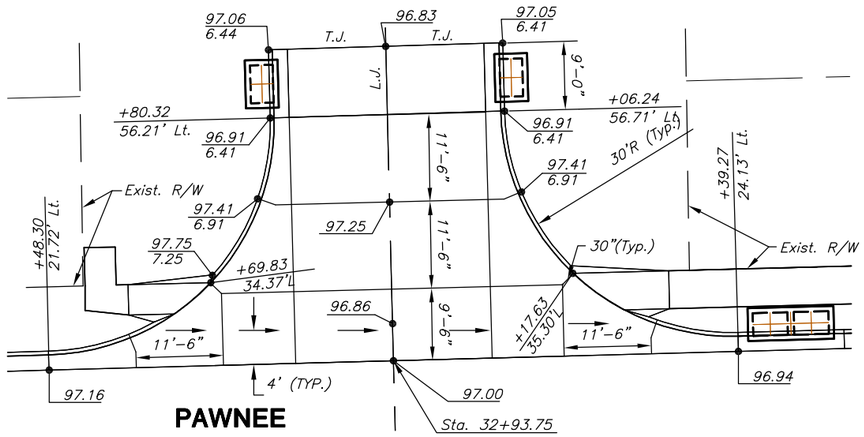

MOSLEY, 22.92' LT.

Scale: 1"=10'

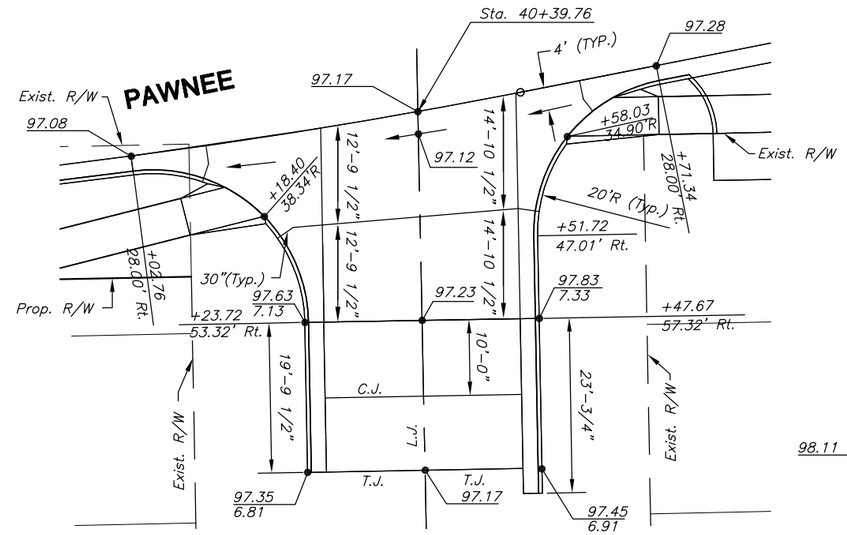

IDA, 28.00' RT.

Scale: 1"=10'

See Sheet x for Valley Gutter Details. See Sheet 4 for Side Road Typical Sections.

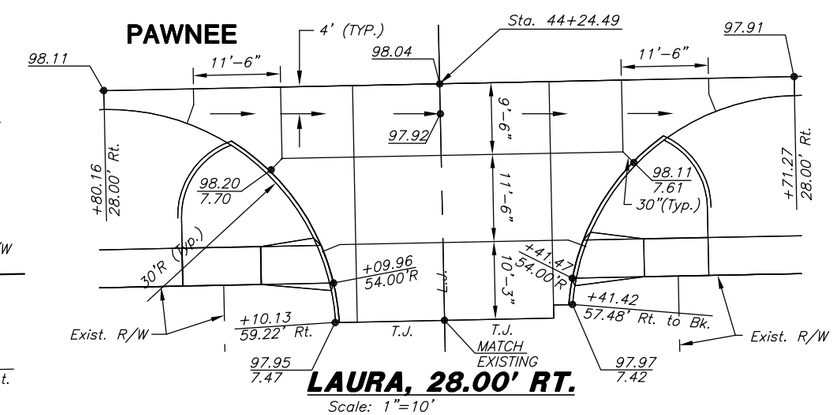

LAURA, 28.00' RT.

Scale: 1"=10'

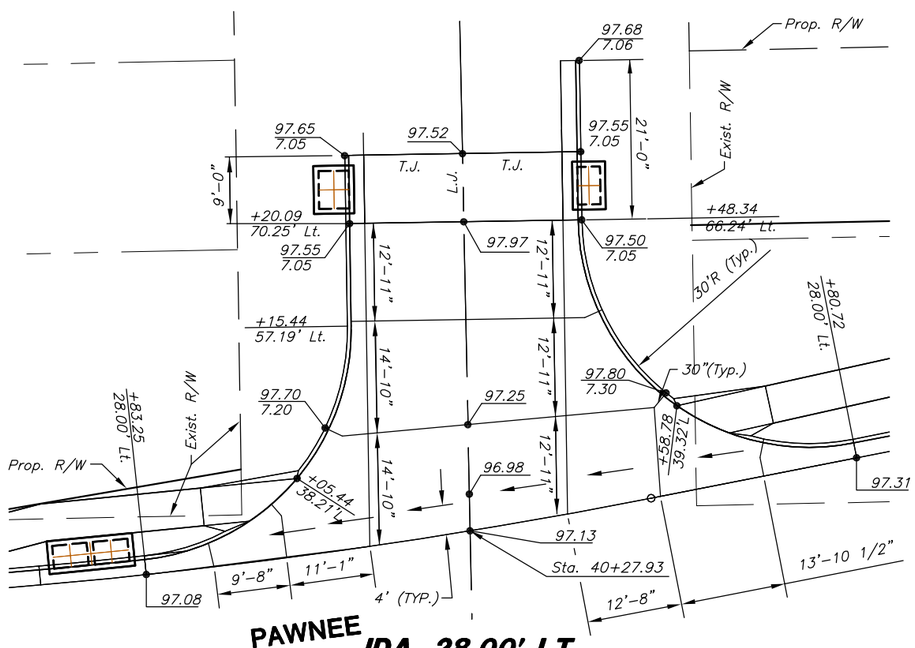

IDA, 28.00' LT.

Scale: 1"=10'

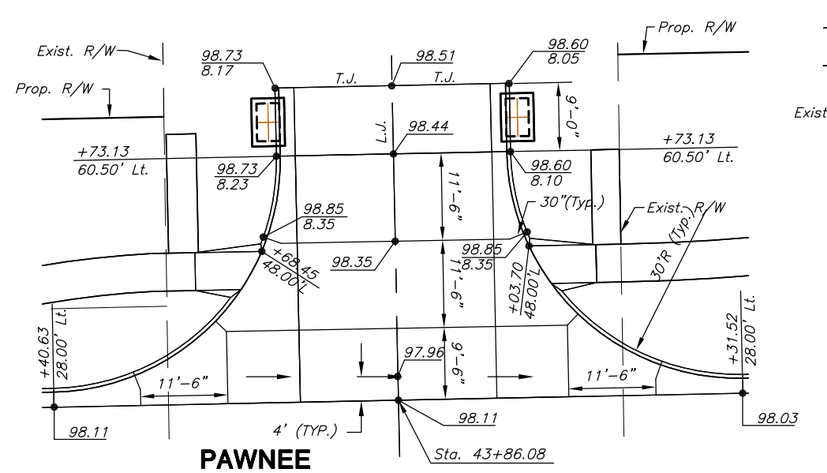

LAURA, 28.00' LT.

Scale: 1"=10'

LEGEND

C.J.	Contraction Joint
L.J.	Longitudinal Joint
I.J.	Isolation Joint
T.J.	Tied Construction Joint
D.E.J.	Doweled Expansion Joint
→ → →	Valley Gutter Flow Location
XX.XX / X.XX	Back of Curb Elev. / Flow Line Elev.

KANSAS DEPARTMENT OF TRANSPORTATION

PAWNEE AND WASHINGTON INTERSECTION DETAILS

PROJECT NO. 87 N-0235-01 SEDGWICK CO.

M K E C ENGINEERING CONSULTANTS, INC.

WICHITA, KANSAS

DESIGNED BY: JRA	CHECKED BY: JRA		
DRAWN BY: WNJ	DATE: JULY 2004	SHEET 22 OF 120	

J:\Civil\04222\dwg\pave\04222int_2.dwg 7/13/2005 8:13:07 AM CDT