STATE	PROJECT NO.	YEAR	SHEET NO.	SHEETS
KANSAS	87 N-0235-01	2006	23	120

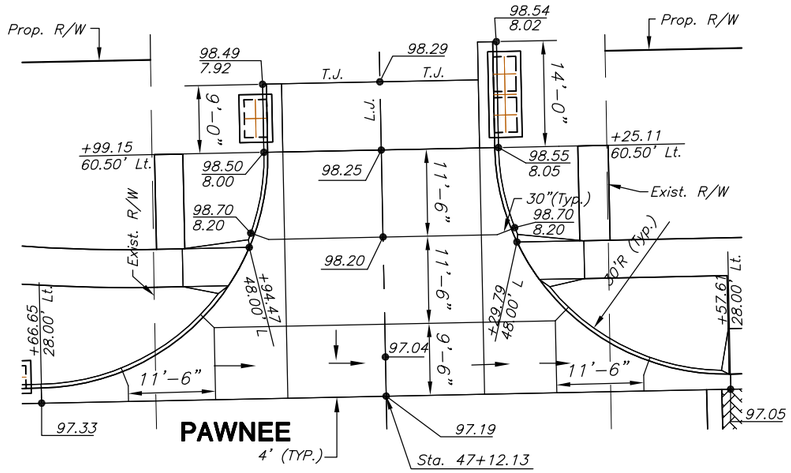

PATTIE, 28.00 LT.
Scale: 1"=10'

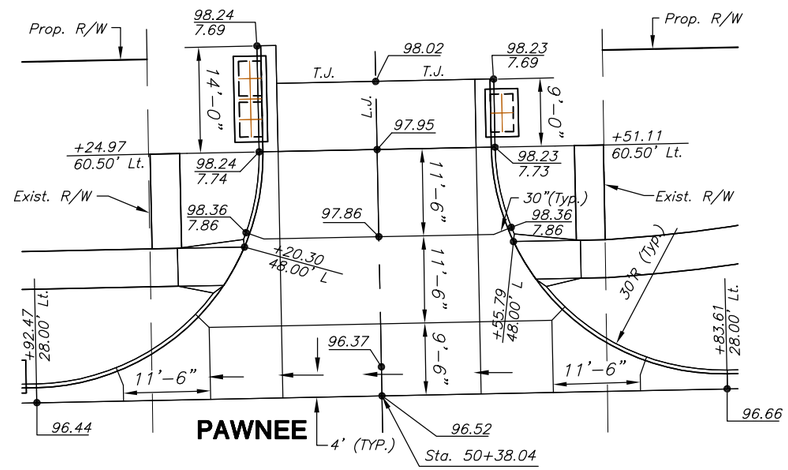

LULU, 28.00' LT.
Scale: 1"=10'

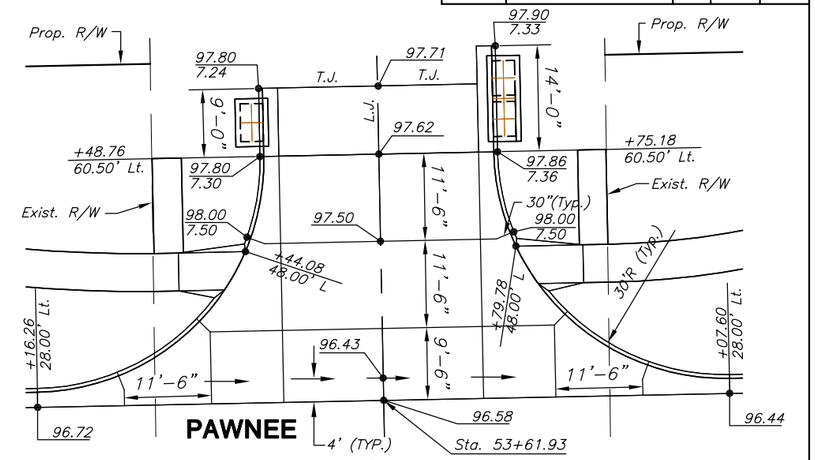

ELLIS, 28.00 LT.
Scale: 1"=10'

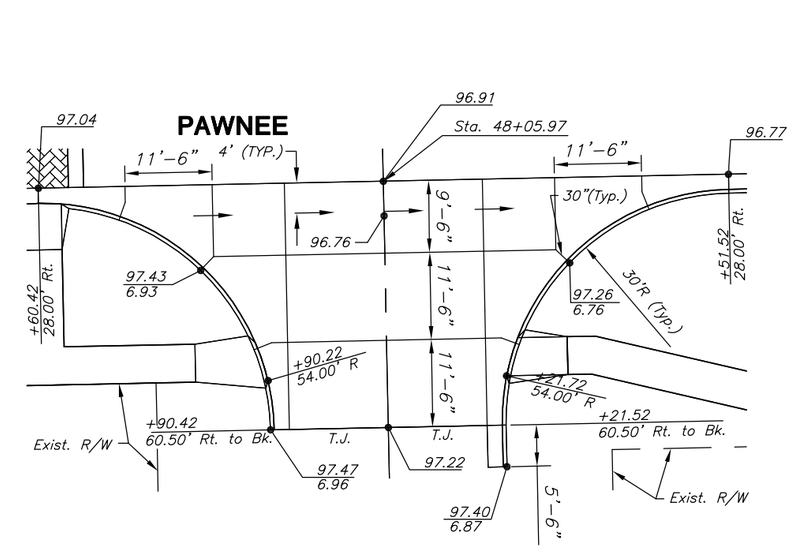

PATTIE, 28.00 RT.
Scale: 1"=10'

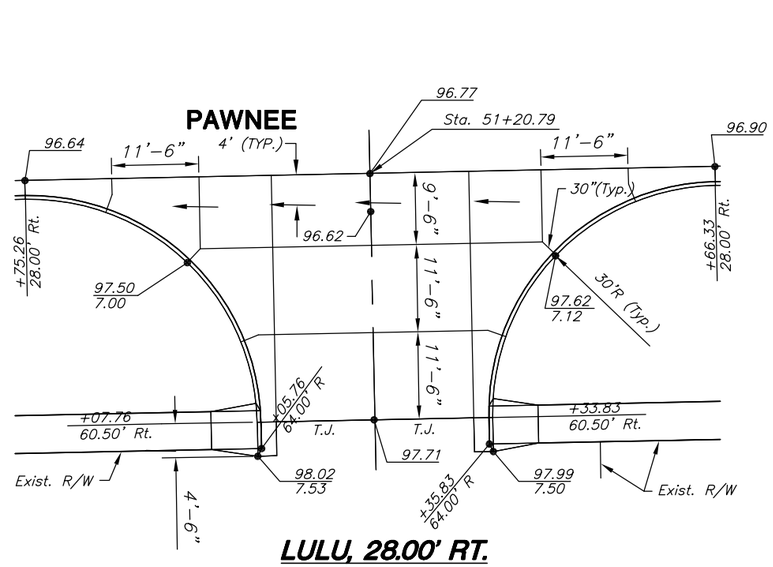

LULU, 28.00' RT.
Scale: 1"=10'

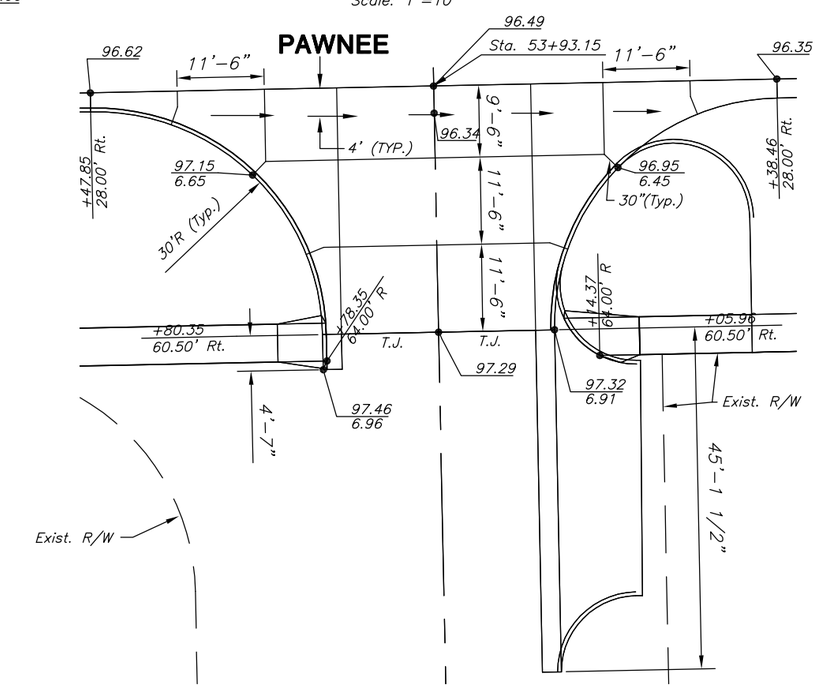

ELLIS, 28.00 RT.
Scale: 1"=10'

See Sheet x for Valley Gutter Details. See Sheet 4 for Side Raod Typical Sections.

LEGEND

C.J.	Contraction Joint
L.J.	Longitudinal Joint
I.J.	Isolation Joint
T.J.	Tied Construction Joint
D.E.J.	Doweled Expansion Joint
→ → →	Valley Gutter Flow Location
XX.XX / X.XX	Back of Curb Elev. / Flow Line Elev.

KANSAS DEPARTMENT OF TRANSPORTATION

PAWNEE & WASHINGTON INTERSECTION

PROJECT NO. 87 N-0235-01 SEDGWICK CO.

M K E C ENGINEERING CONSULTANTS, INC.
WICHITA, KANSAS

DESIGNED BY: JRA		CHECKED BY: JRA	
DRAWN BY: WNJ		DATE: JULY 2004	SHEET 23 OF 120

J:\Civil\04222\dwg\pave\04222int_3.dwg 7/13/2005 8:23:29 AM CDT