STATE	PROJECT NO.	YEAR	SHEET NO.	SHEETS
KANSAS	87 N-0235-01	2006	42	120

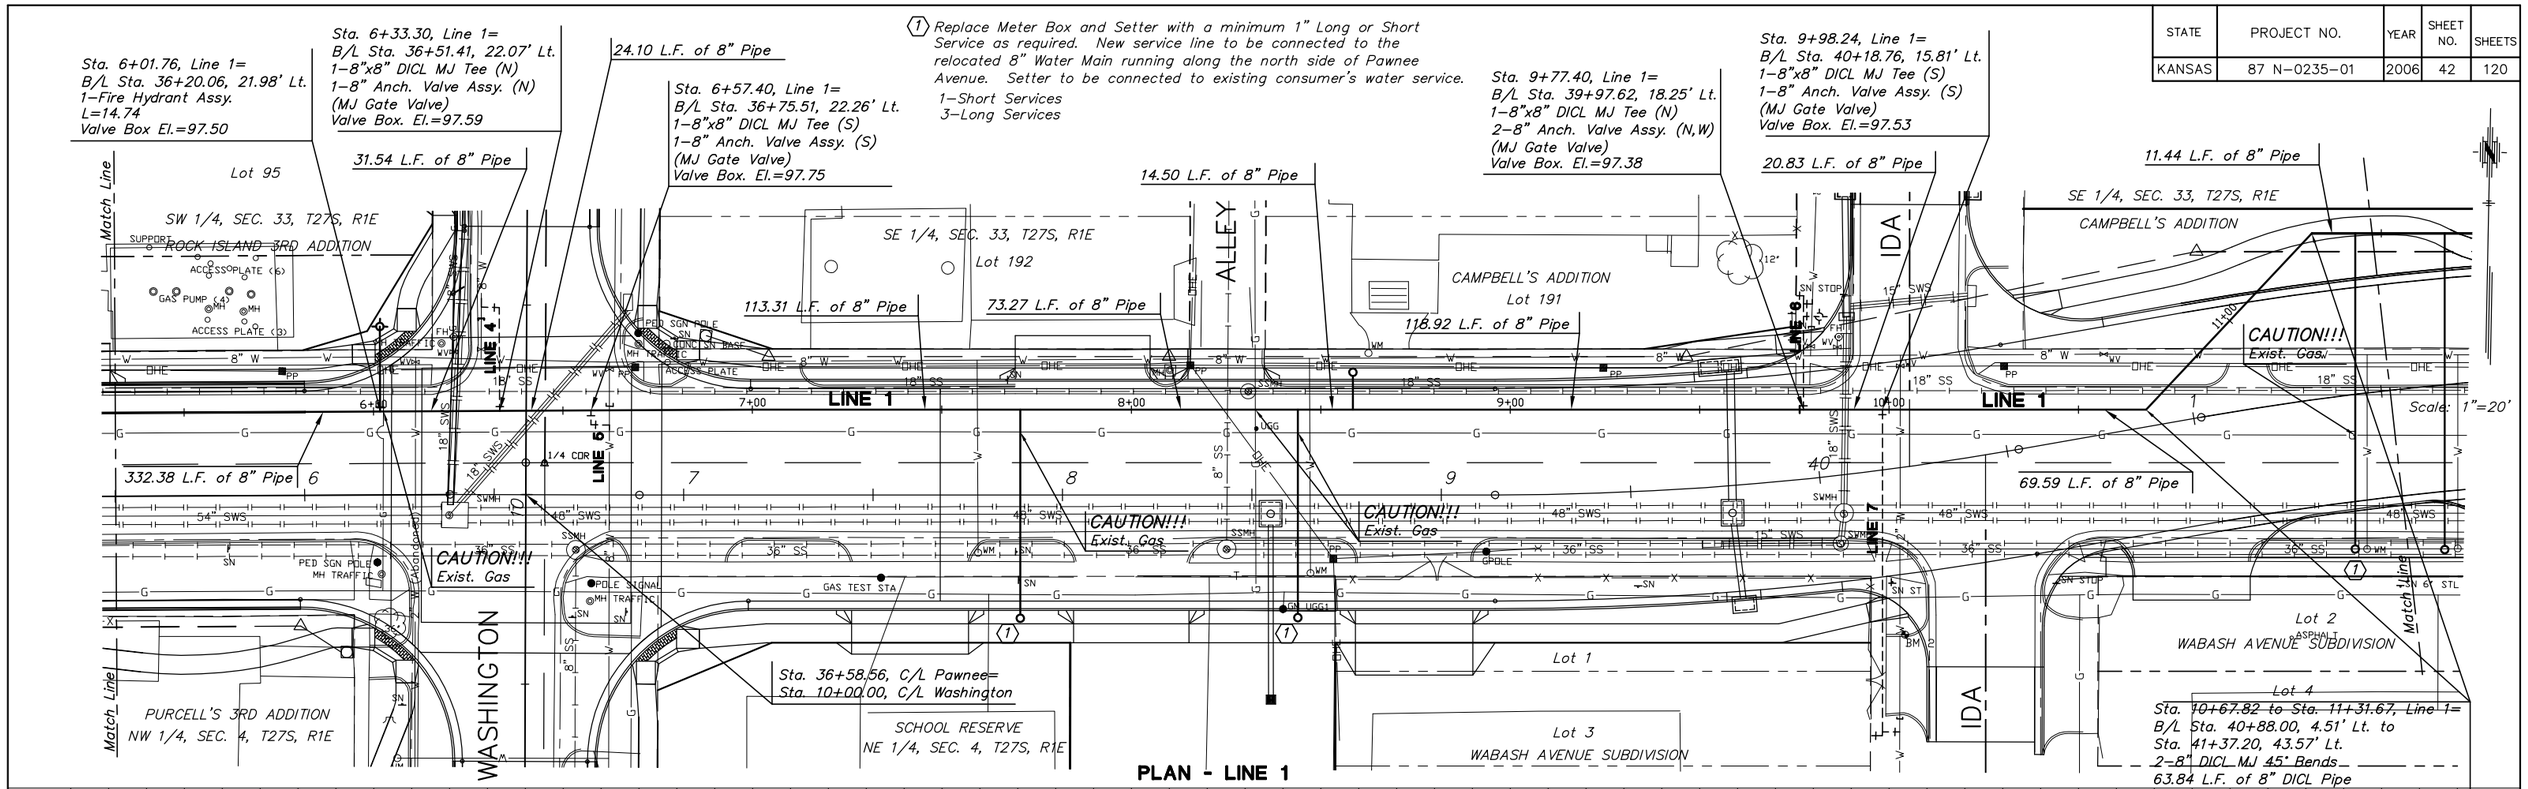

PLAN - LINE 1

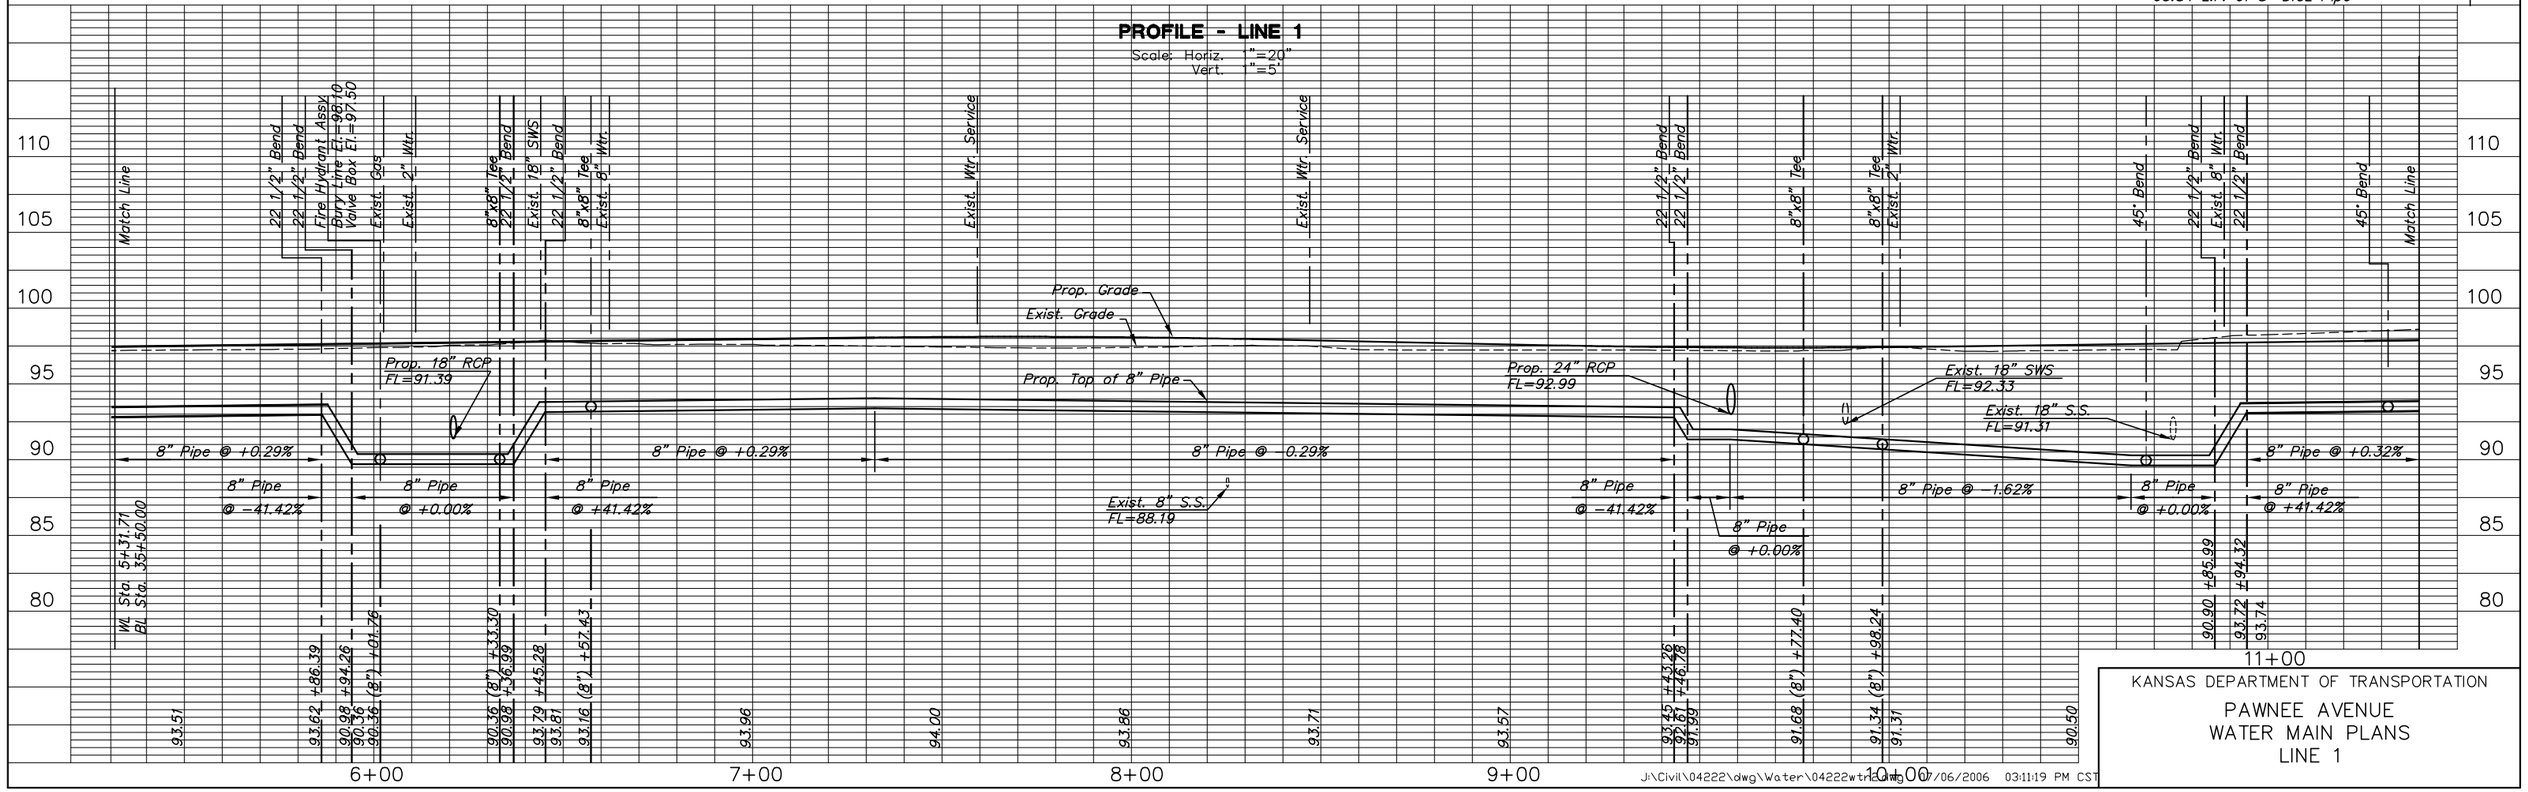

KANSAS DEPARTMENT OF TRANSPORTATION

PAWNEE AVENUE
WATER MAIN PLANS
LINE 1

J:\Civil\04222\dwg\Water\04222wtr.dwg 07/06/2006 03:11:19 PM CST