STATE	PROJECT NO.	YEAR	SHEET NO.	SHEETS
KANSAS	87 N-0235-01	2006	78	120

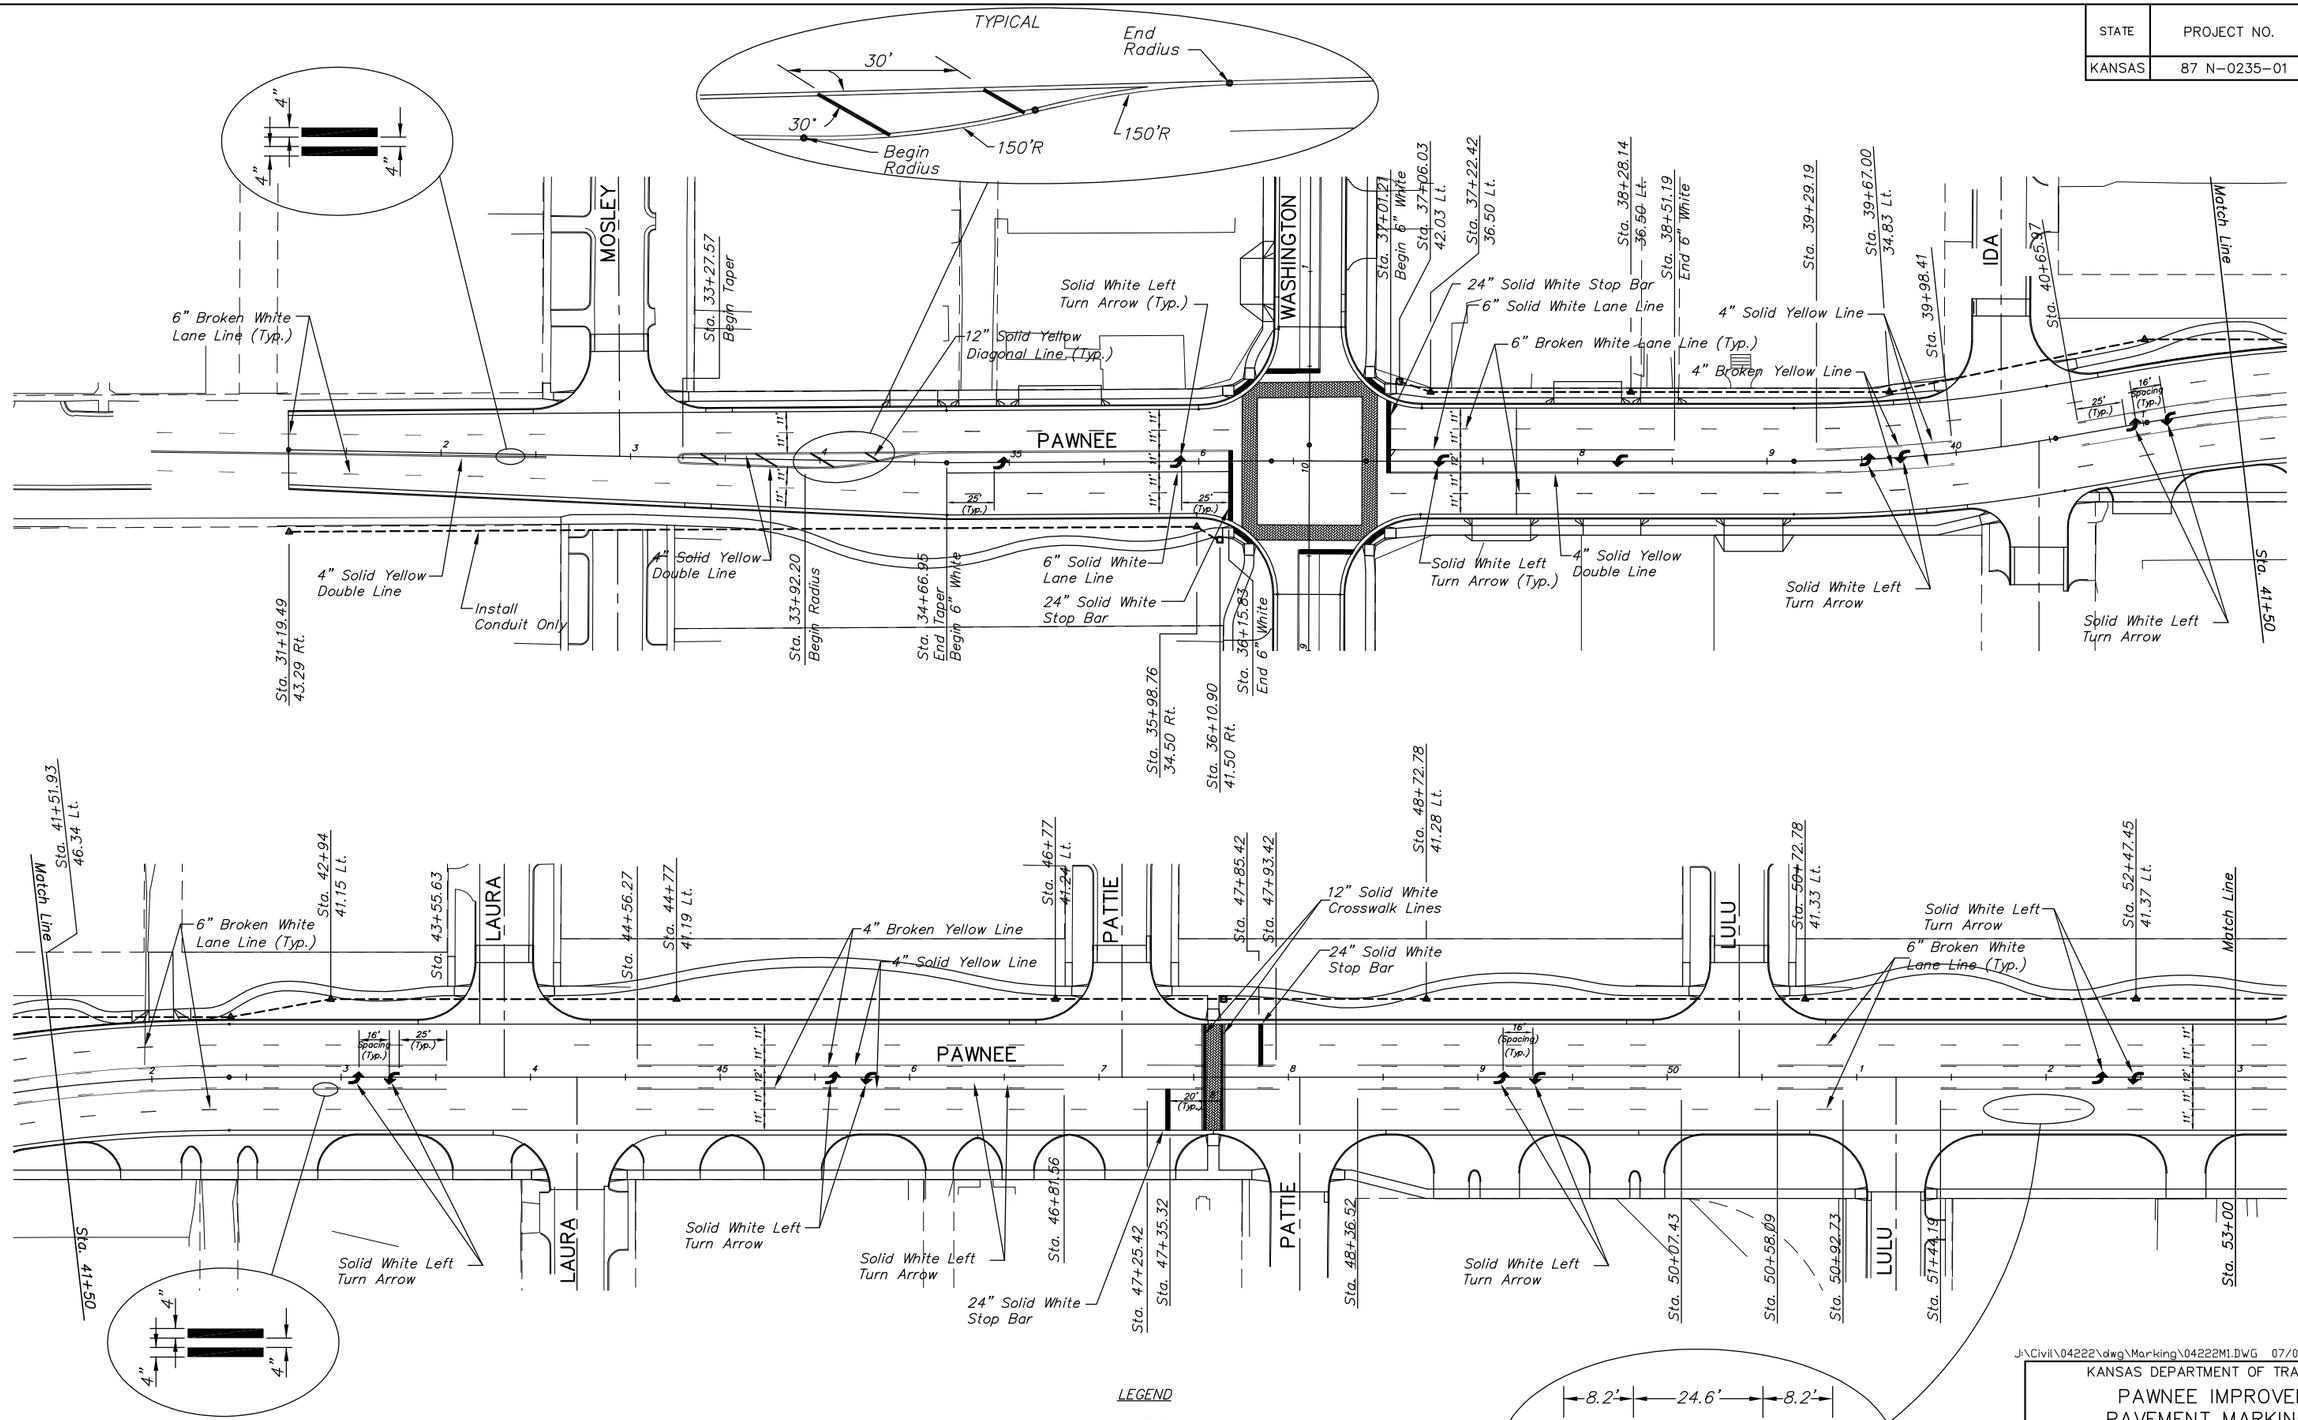

NOTE: REPLACE EXISTING PAVEMENT MARKING OUTSIDE OF PROJECT LIMITS THAT WERE REMOVED DUE TO TRAFFIC CONTROL MEASURES. COST SUBSIDIARY TO PAVEMENT MARKING.

LEGEND

- 2" Rigid Galvanized Conduit and Comm. Cable
- Junction Box
- Existing Signal Controller
- Proposed Service Box (See Signal Plan)

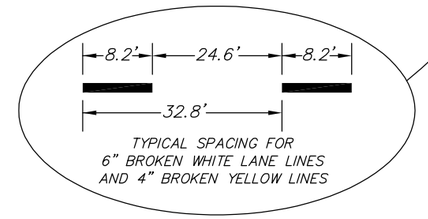

TYPICAL SPACING FOR 6" BROKEN WHITE LANE LINES AND 4" BROKEN YELLOW LINES

J:\Civil\04222\dwg\Marking\04222M1.DWG 07/06/2006 03:21:48 PM CST

KANSAS DEPARTMENT OF TRANSPORTATION

PAWNEE IMPROVEMENTS
PAVEMENT MARKING PLAN

PROJECT NO. 87 N-0235-01 SEDGWICK CO.

M K E C ENGINEERING CONSULTANTS, INC.
WICHITA, KANSAS

DESIGNED BY: JRA		CHECKED BY: JRA	
DRAWN BY: WNJ		DATE: JULY 2004	SHEET 78 OF 120