PLAN

	BY	DATE
CHECKED		
CHECKED		

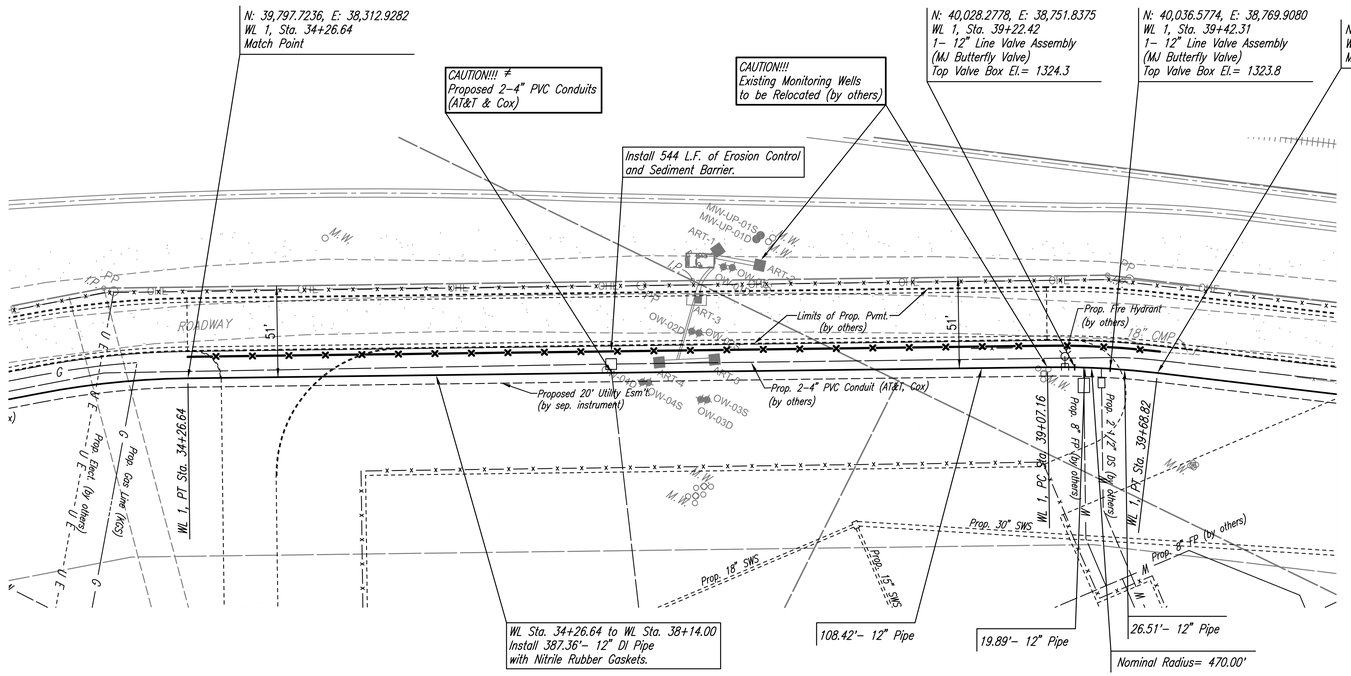

SCALE:

PLAN: LAT. & LONG. 0 40 80

PROFILE: HORIZ. SAME AS ABOVE

VERT. 0 5

Unless noted otherwise, elevations shown are top of pipe

WATERLINE NO. 1

≠ EXISTING UTILITIES AND THEIR LOCATIONS, AS SHOWN ON THE PLANS, REPRESENT THE BEST INFORMATION OBTAINABLE FOR THE DESIGN. PRIOR TO BEGINNING CONSTRUCTION, THE CONTRACTOR SHALL EXPOSE ALL UTILITIES CROSSED WITH THE PROPOSED WATERLINE TO VERIFY PIPE SIZE, TYPE, AND HORIZONTAL AND VERTICAL LOCATION.

PROFILE

	BY	DATE
CHECKED		
CHECKED		

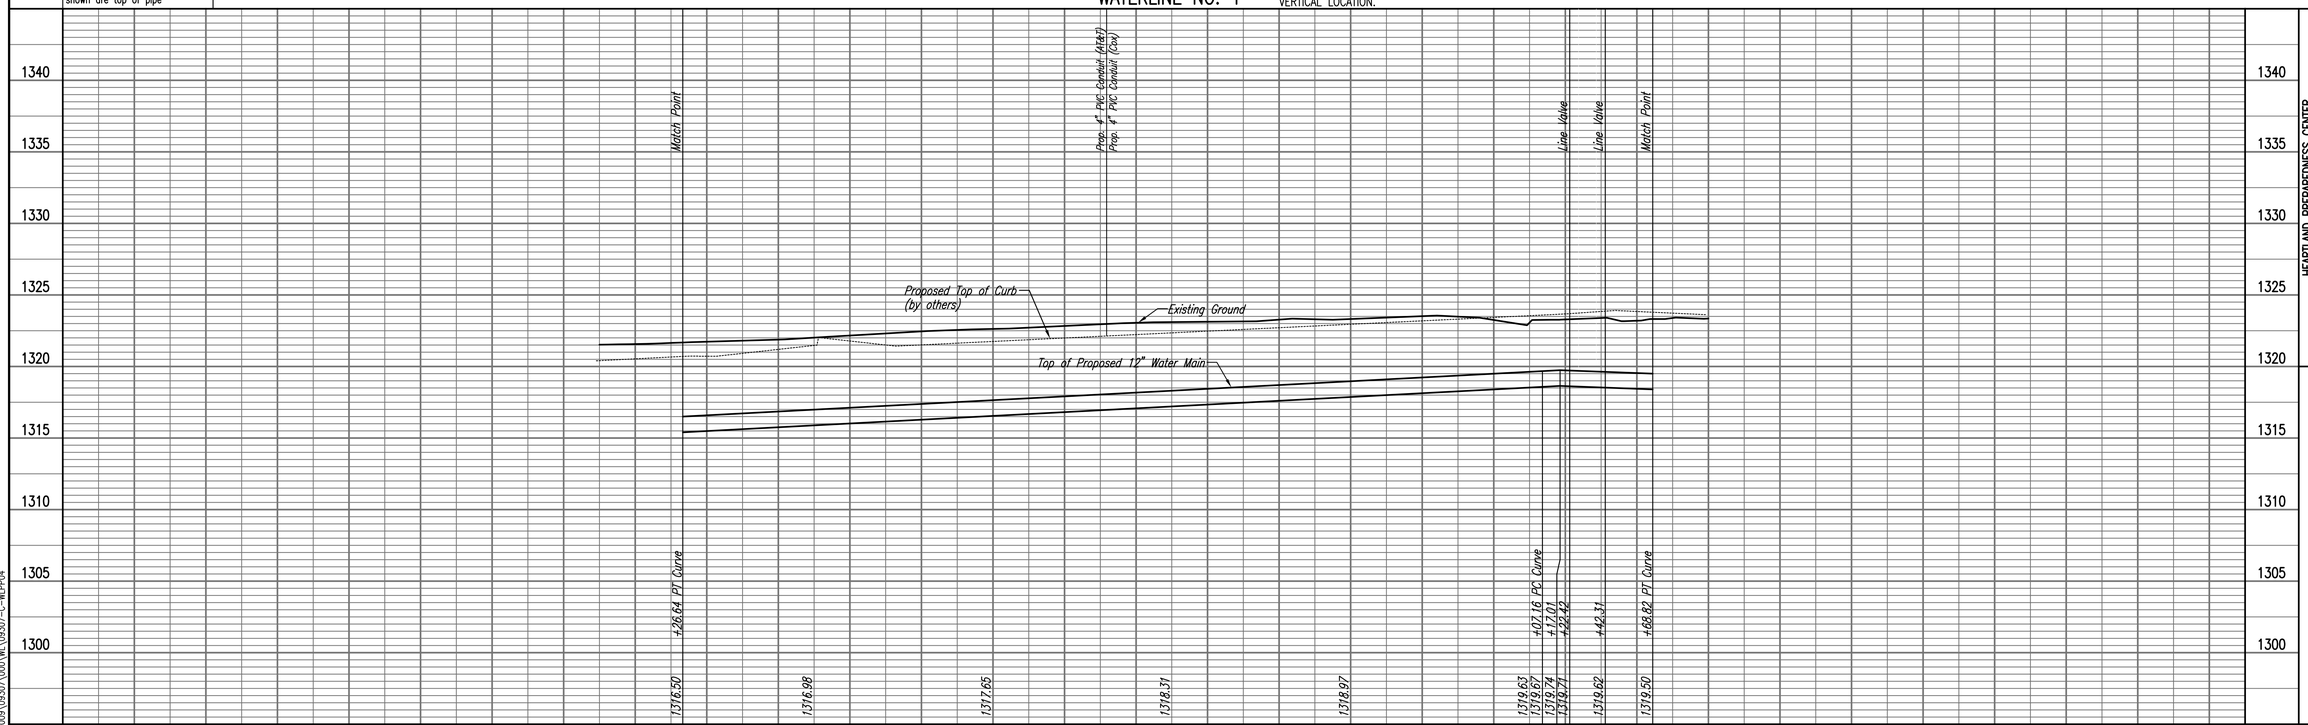

HEARTLAND PREPAREDNESS CENTER
WATERLINE IMPROVEMENTS

WATERLINE NO. 1

JAMES L. ARMOUR, P.E. – CITY ENGINEER
CITY OF WICHITA PROJECT NO. 448-90476

Professional Engineering Consultants, P.A.
303 S. TOPEKA • WICHITA, KANSAS 67202
316.262.2691 • FAX 316.262.3003

Job No. 35-09307-259
Date January 2010
Designed By MDK
Drawn By JLM

Saved 07-01-2010 11:14:55 AM by JLM
Plotted 07-01-2010 11:15:00 AM by JLM
Q:\2009\09307\000\WL\09307-C-WLPP04