PROJECT NO.	YEAR	SHEET NO.	TOTAL SHEETS
35-09307		29	29

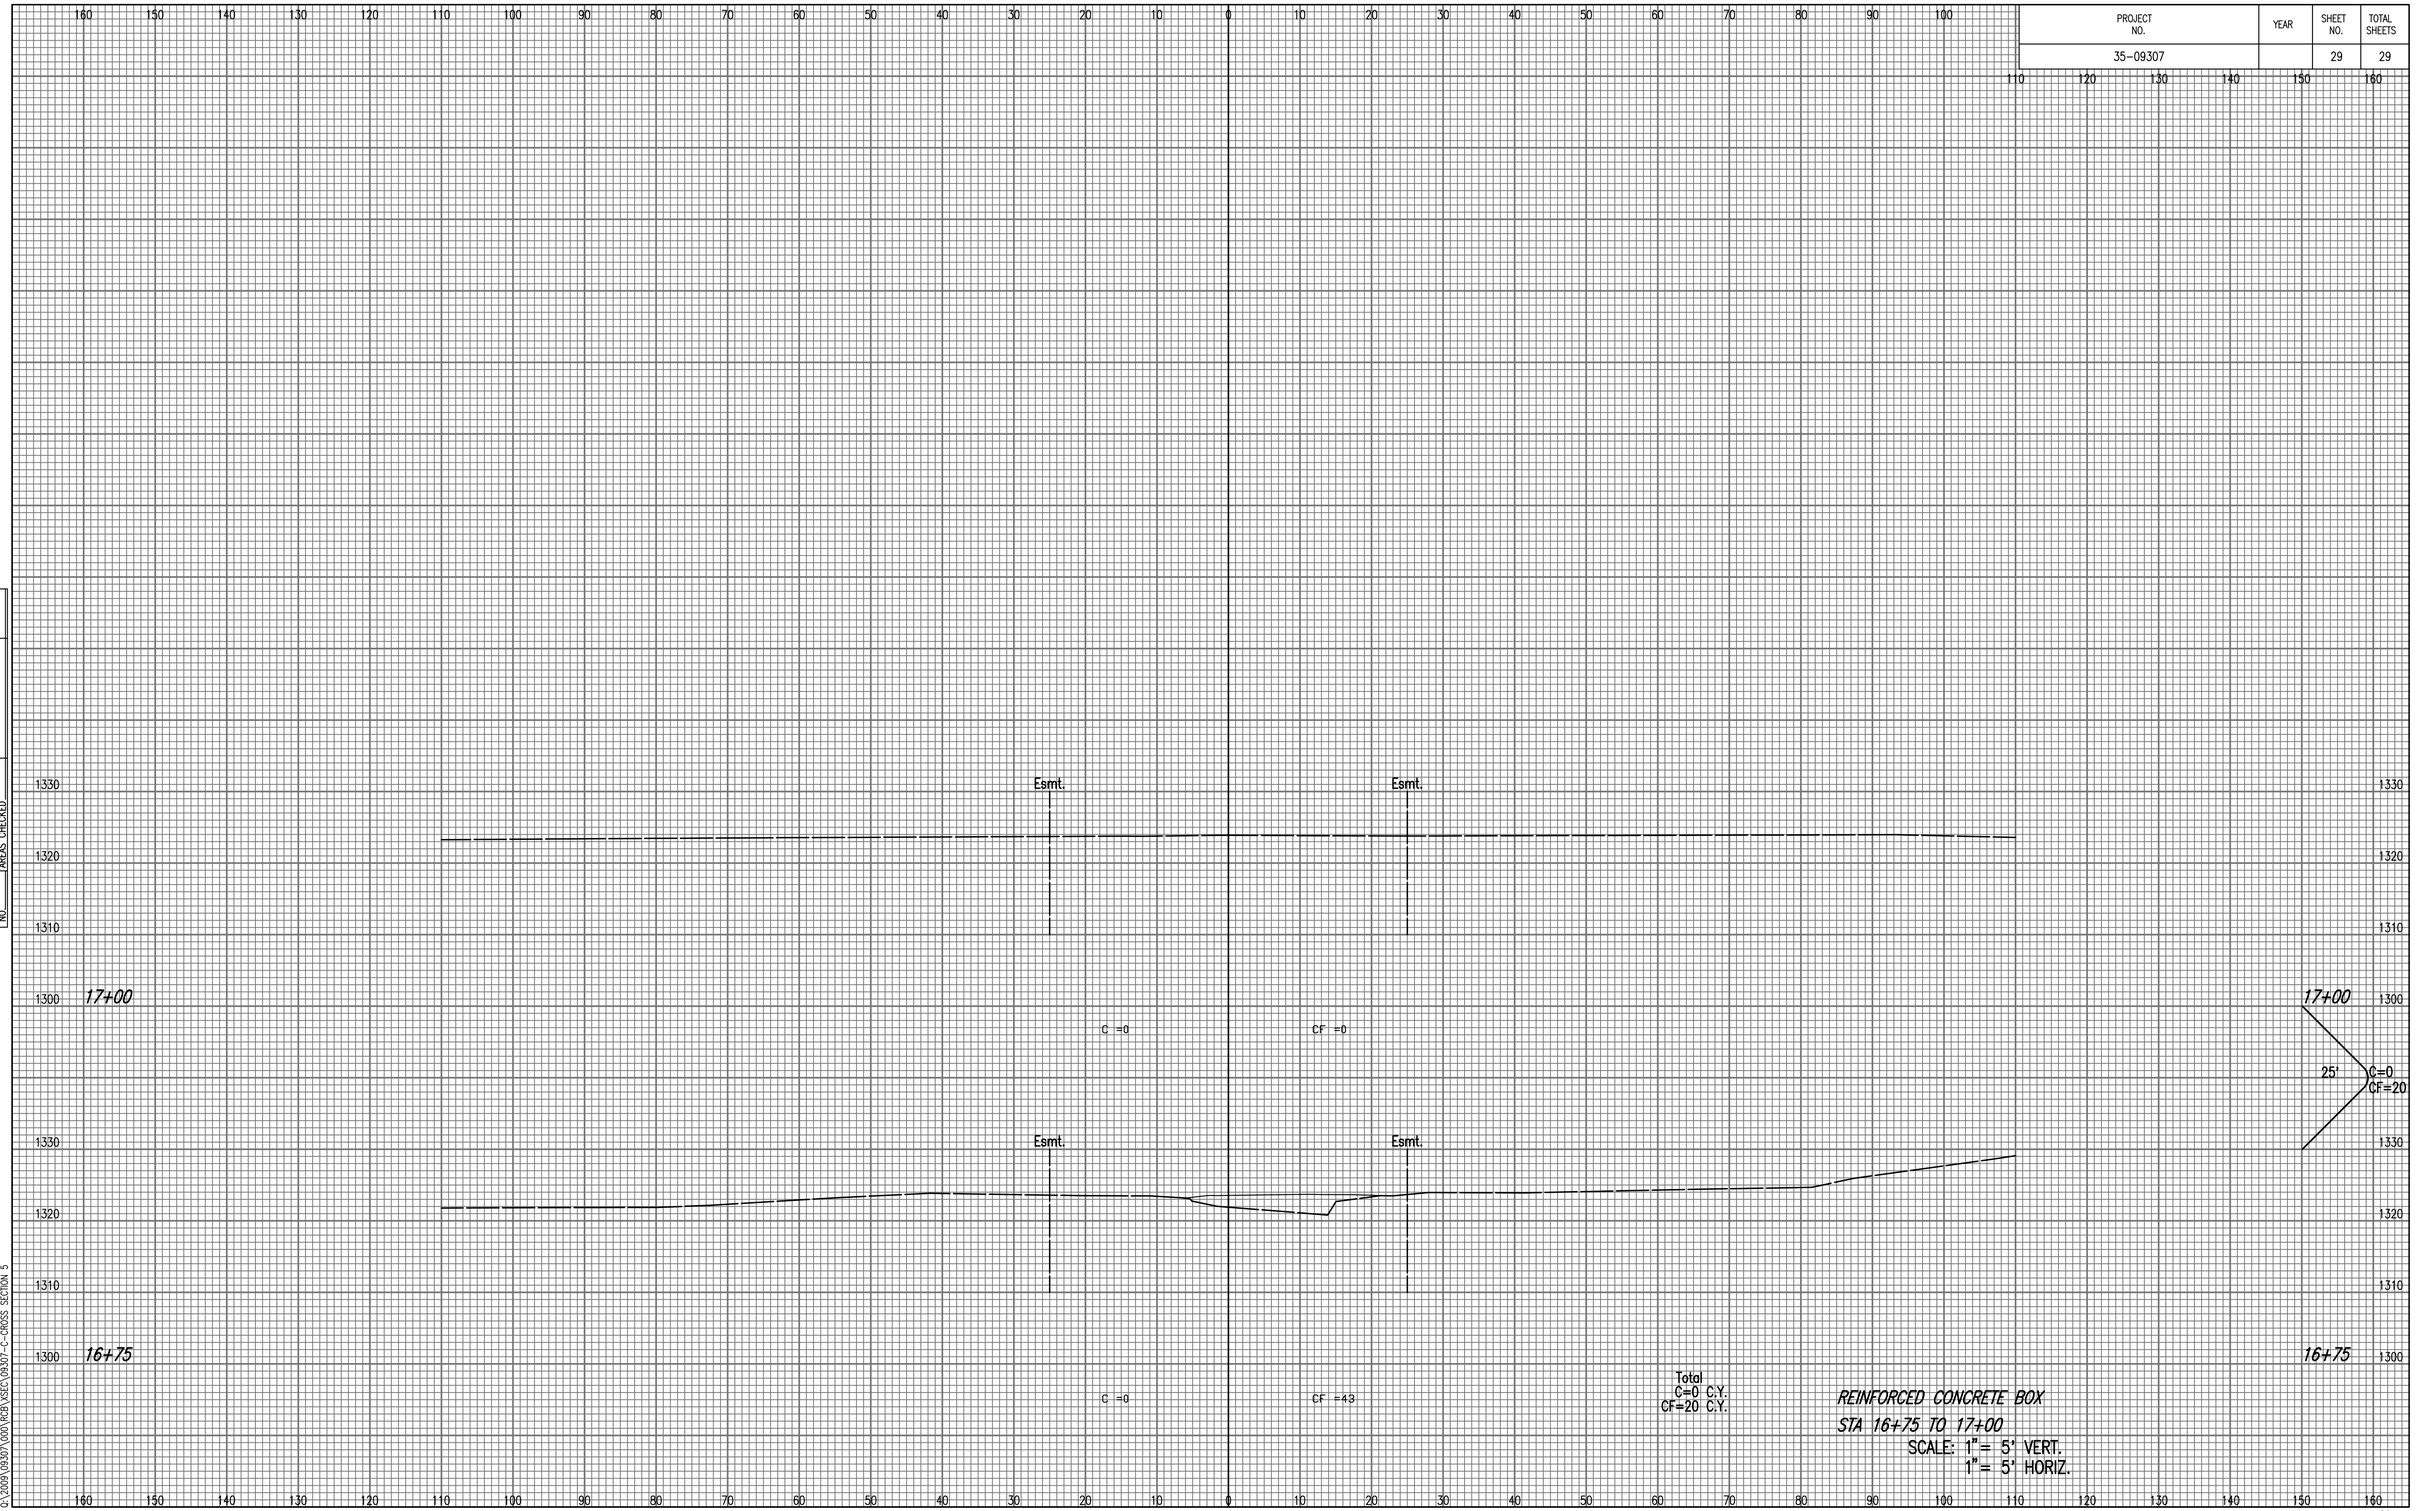

NOTE BOOK
TEMPLATE
AREAS
AREAS CHECKED
NO.

Saved 06-29-2010 4:11:39 PM by BJS
Plot Scale: 1 in. = 20.0000 Units by BJS
Q:\2009\09307\000\RCB\SEC\09307-C-CROSS SECTION 5