FHWA REG NO.	STATE	PROJECT NO.	YEAR	SHEET NO.	TOTAL SHEETS
7	KANSAS	87 N-0196-01	2001	27	55

DATE	BY
REFERENCES NOTED	
REFERENCES CHECKED	

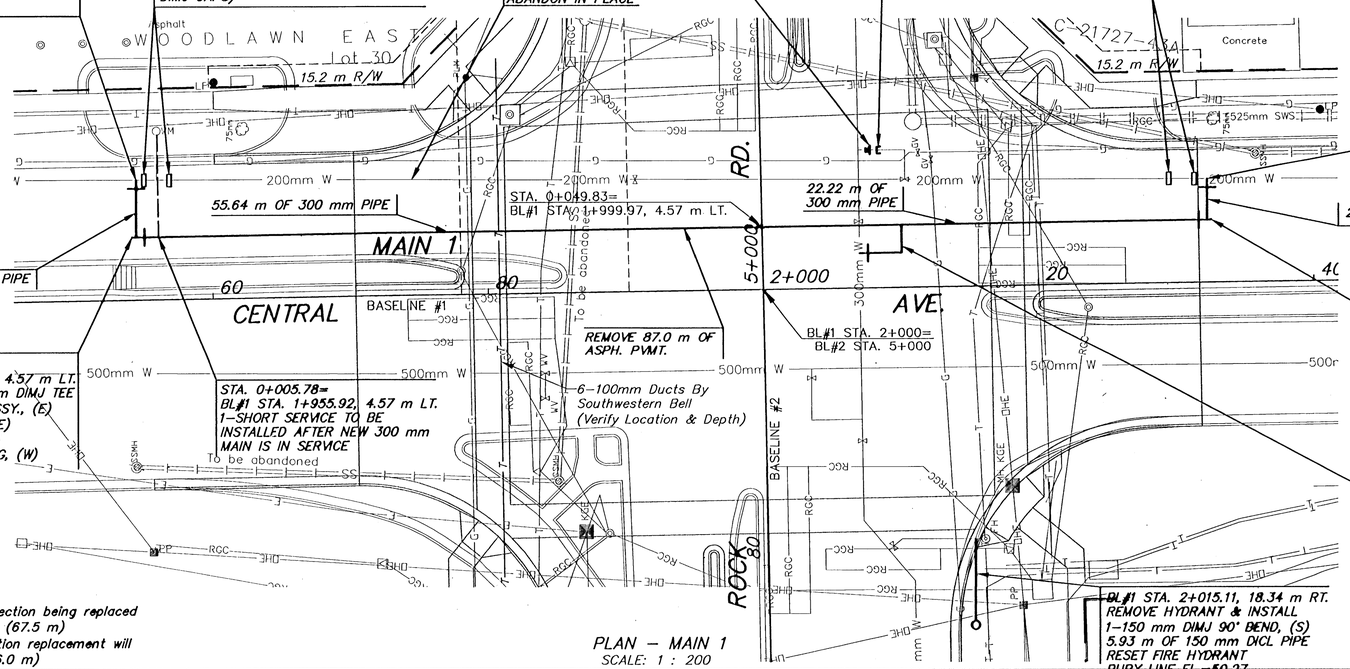

NOTES:

Pavement Cut thru area of intersection being replaced will be repaired with Temp. Patch. (67.5 m)

Pavement Cut outside of intersection replacement will be repaired with Perm. Patch. (26.0 m)

PLAN – MAIN 1
SCALE: 1 : 200

Note:
See Sheet 29 for "Water Line Improvement" Quantities.

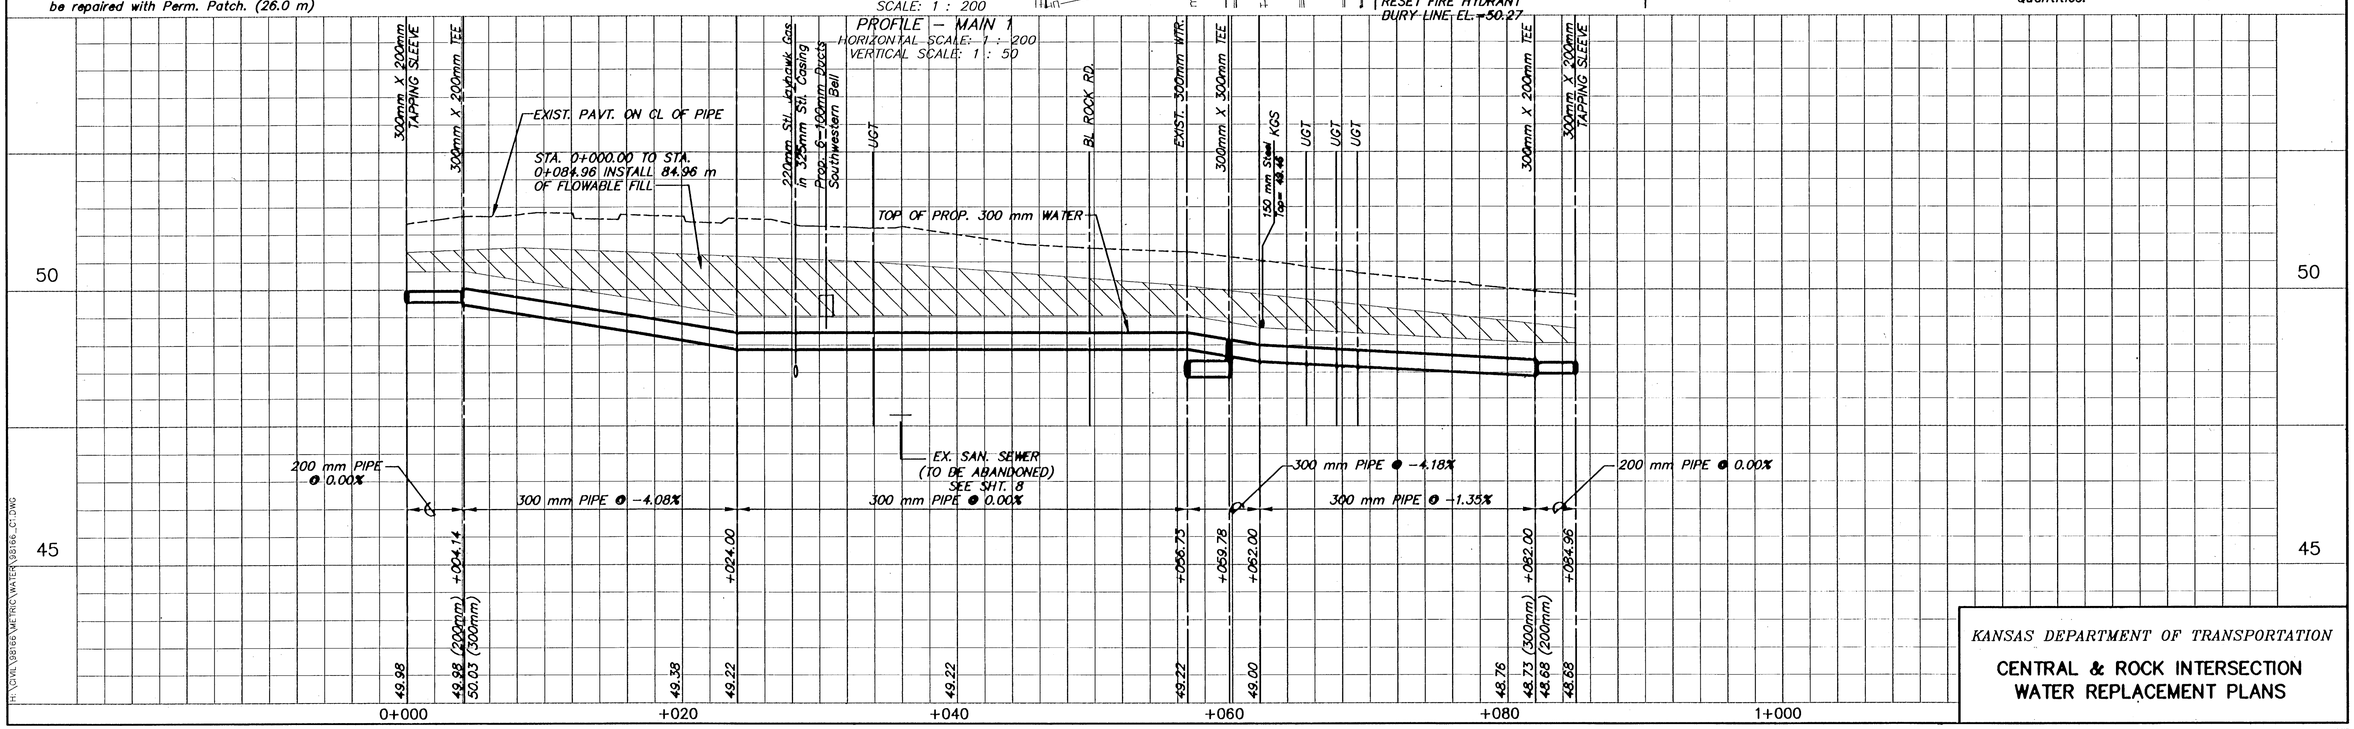

KANSAS DEPARTMENT OF TRANSPORTATION

CENTRAL & ROCK INTERSECTION
WATER REPLACEMENT PLANS

H:\CIVIL\98166\METRIC\WATER\98166_C1.DWG

\\CIVIL\98166\METRIC\WATER\98166_C1.DWG Fri May 25 10:07:56 2001