STATE	PROJECT NO.	YEAR	SHEET NO.	TOTAL SHEETS
KANSAS	472-84071	2005	R2.13	

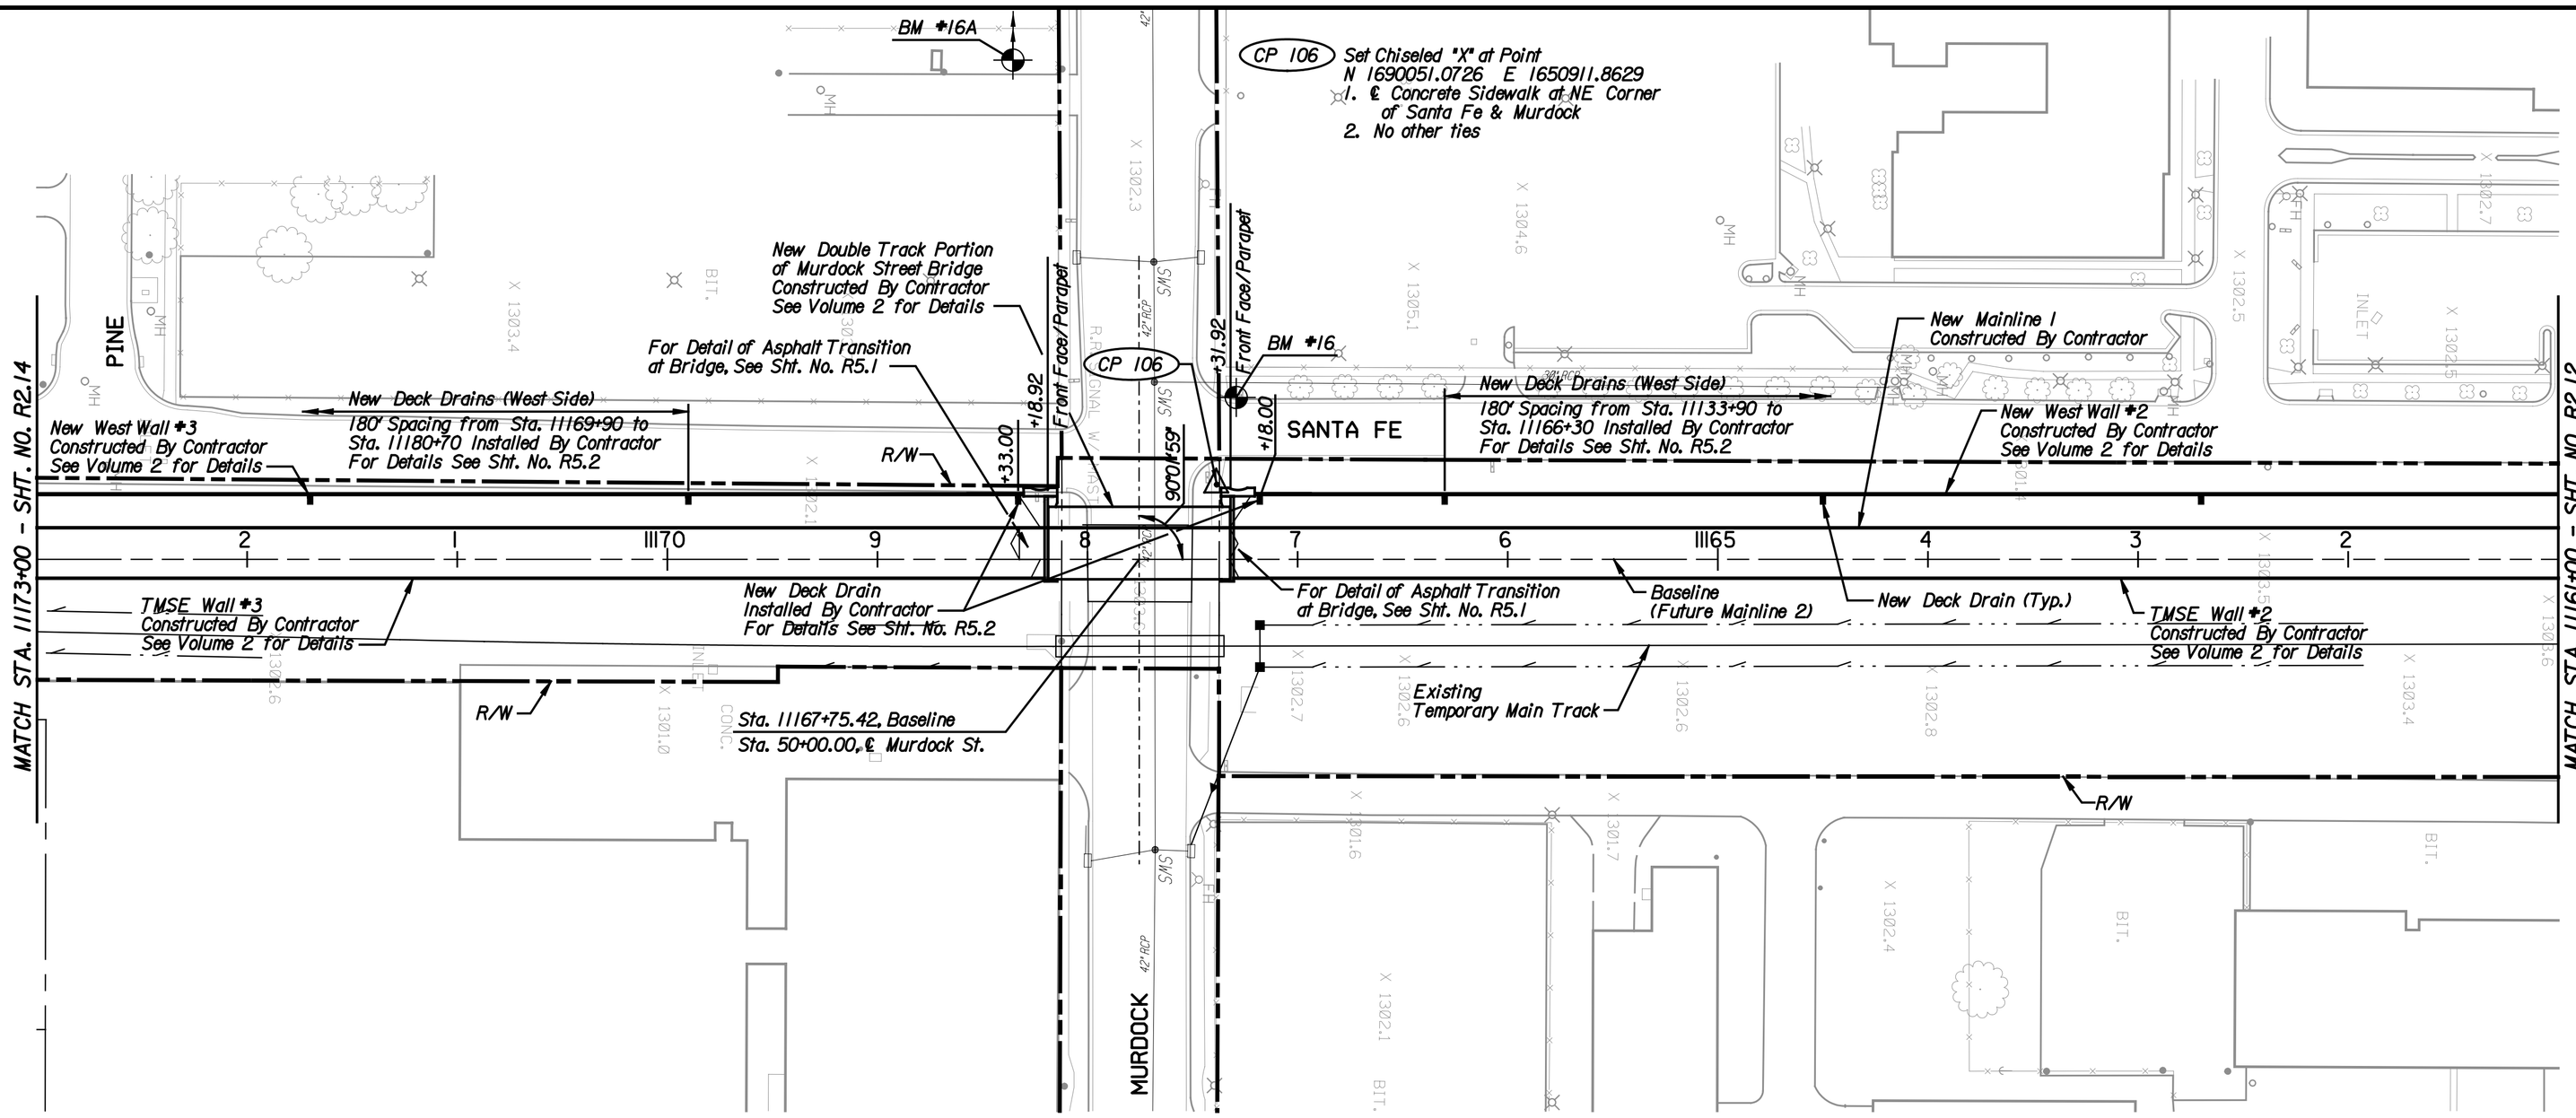

BM #16A - Chiseled ☐ on Top Curb, South Curb Return of Southwest Corner of Murdock St.. & St. Francis St., 434.20' RT., Sta. 11168+36.73*, EL. 1301.67

* Existing Mainline Stationing

BM #16B - Chiseled ☐ on Top Center Curb Inlet, North Side of Murdock St., 330' East of BNSF RR, 308.92' LT., Sta. 11167+49.16*, EL. 1300.04

* Existing Mainline Stationing

BM #16 - Chiseled ☐ on Top Curb, North Curb Return of Northwest Corner of Santa Fe St. & Murdock St., 79.15' RT., Sta. 11167+29.65*, EL. 1302.46

* Existing Mainline Stationing

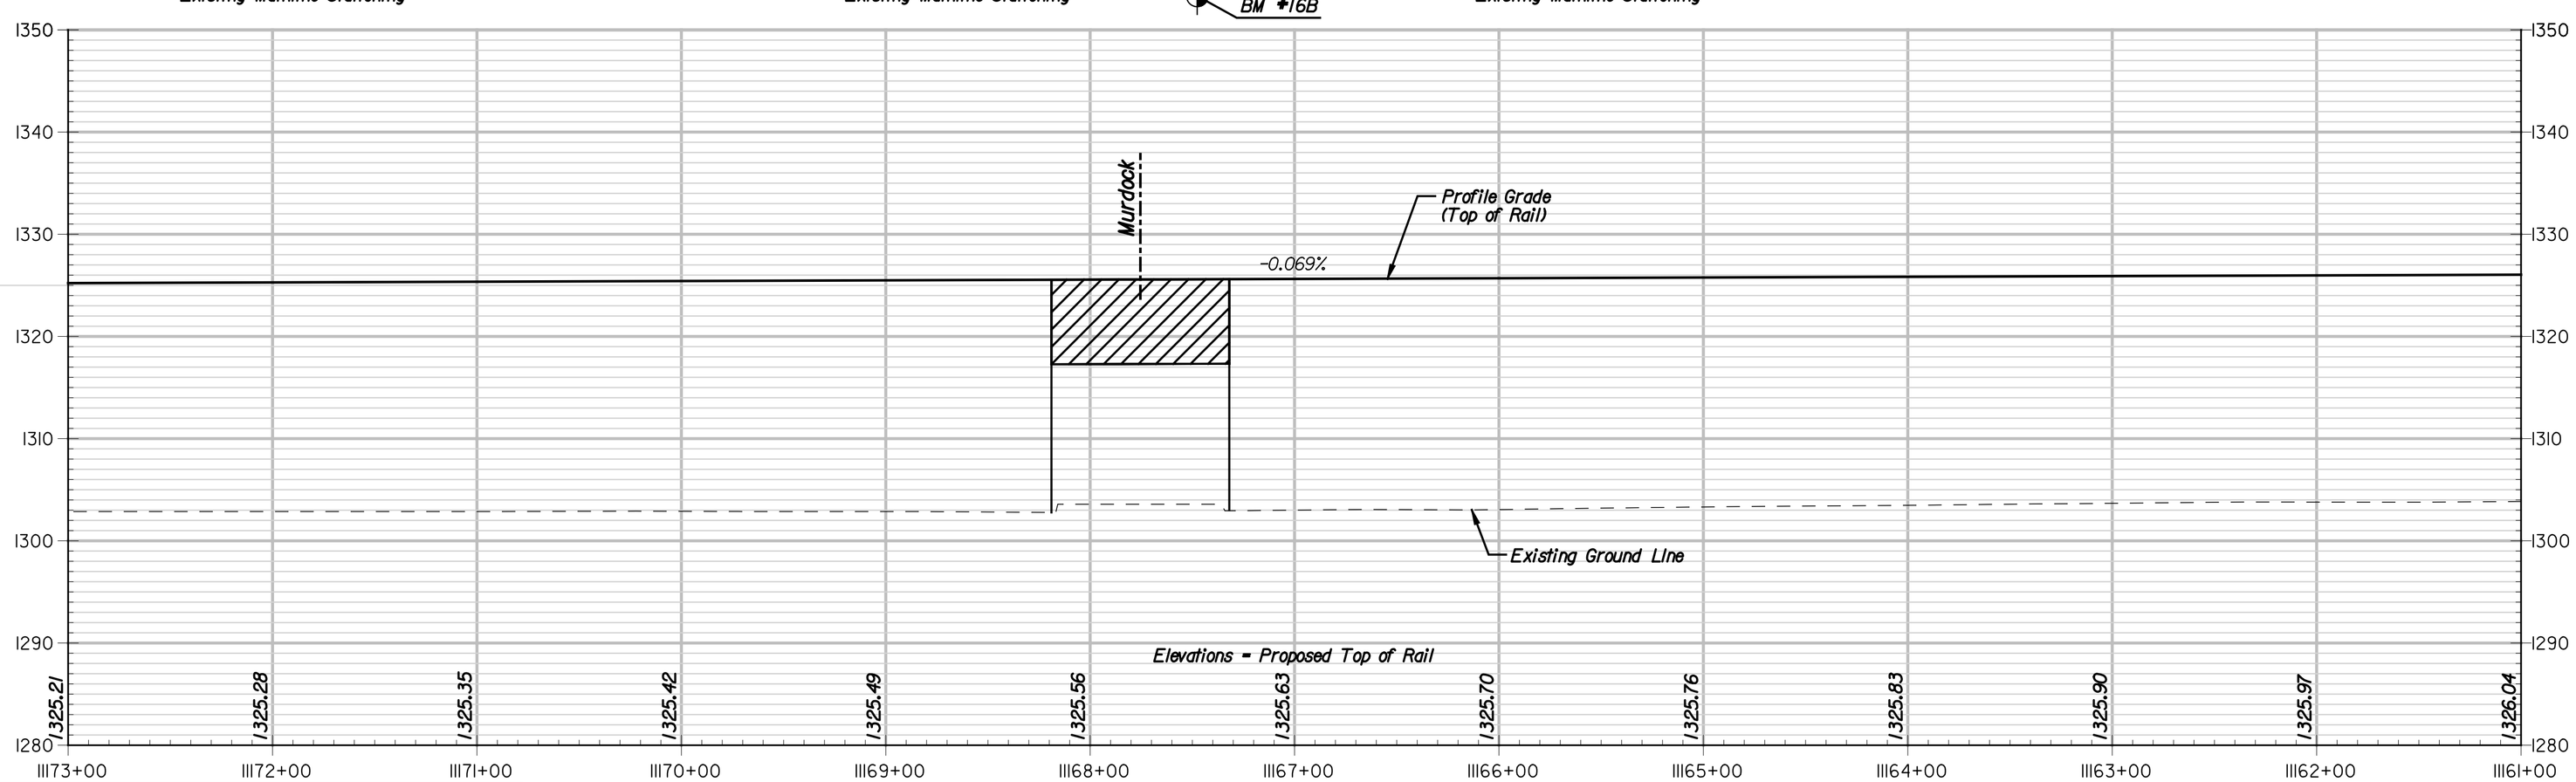

NEW MAINLINE 1- PROFILE

HORIZONTAL SCALE IN FEET 0 50 100 150 200 250

VERTICAL SCALE IN FEET 0 10 20 30 40 50

NO.	DATE	REVISIONS	BY	APP'D
3				
2				
1				

This sheet designed by:

HNTB
ARCHITECTS ENGINEERS PLANNERS

CITY OF WICHITA

WICHITA CENTRAL CORRIDOR

PHASE 2 - TRACK WORK
PLAN AND PROFILE
STA. 11161+00 TO STA. 11173+00

SHEET NO.	OF	SCALE		APP'D			
DESIGNED	REP	DETAILED	JDG	QUANTITIES		TRACED	
DESIGN CK.	RSB	DETAIL CK.	REP	QUAN.CK.		TRACE CK.	

DATE	BY

Plotted on: Tuesday, January 04, 2005 8:09:41 AM
JGraham Plot Queue: \\cbsw100\KC029049-PS
Plot Scale: 50.000000:0.000000 Pen Table: m:\jobs\29049\TechProd\Railroad\plots\fullsize.pen
Design Filename: M:\jobs\29049\TechProd\Railroad\Drawings\Plan_&\PlnProfile\Phase2\wc2_t008.dgn