STATE	PROJECT NO.	YEAR	SHEET NO.	TOTAL SHEETS
KANSAS	472-84071	2005	R3.18	

DATE	BY

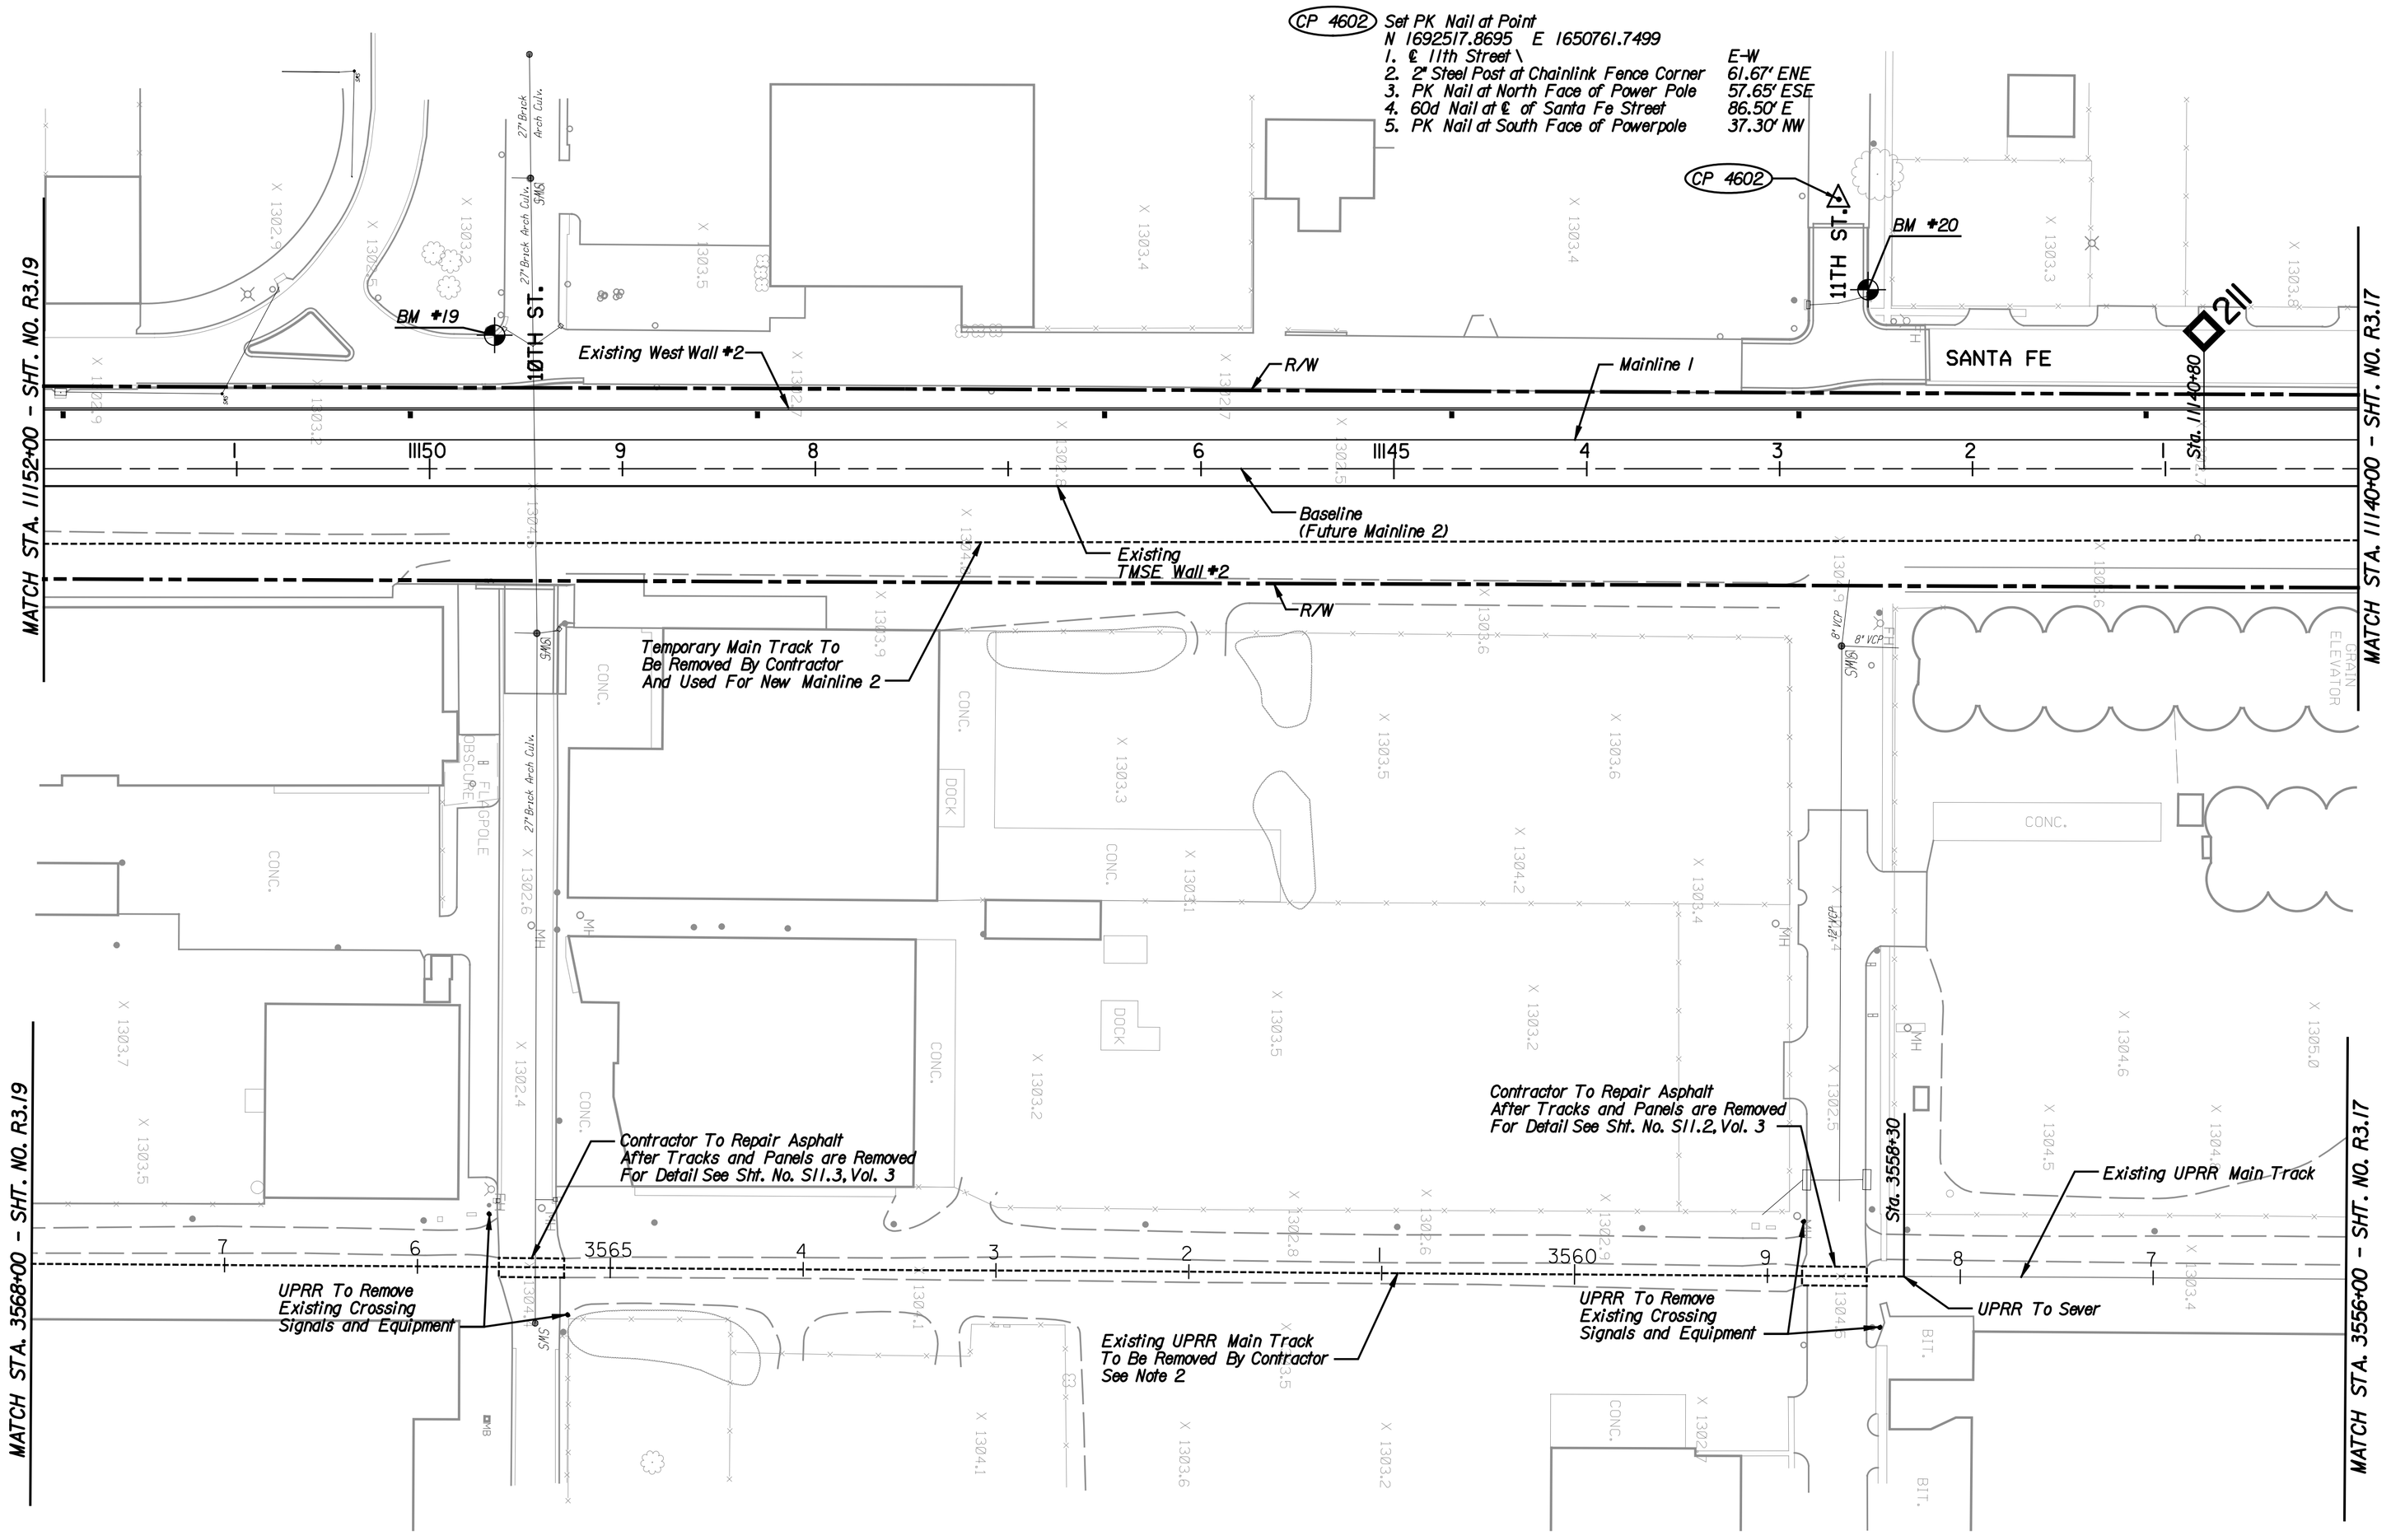

BM #19 - Chiseled "T" on Top of Curb, South Curb Return, Southwest Corner of Intersection of Santa Fe St. & 10th Street., 77.22' RT., Sta. 1149+66.58*, EL. 1302.83'

* Existing Mainline Stationing

BM #20 - 103.50' RT., Sta. 1142+54.58*

* Existing Mainline Stationing

NOTES:

1. Removal of Temporary Main Track to be done by the contractor after operations have switched to New Mainline 1.
2. Contractor to remove and stockpile 133# rail and crossing panels on UPRR Main to a site selected by UPRR. This is to be done after operations have switched to New UPRR Main Track.

0 50 100 150 200 250

SCALE IN FEET

This sheet designed by:

HNTB

ARCHITECTS ENGINEERS PLANNERS

NO.	DATE	REVISIONS	BY	APP'D
3				
2				
1				

CITY OF WICHITA

WICHITA CENTRAL CORRIDOR

PHASE 3 - TRACK WORK

PLAN

STA. 1140+00 TO STA. 1152+00

SHEET NO.	OF	SCALE		APP'D	
DESIGNED	REP	DETAILED	JDG	QUANTITIES	TRACED
DESIGN CK.	RSB	DETAIL CK.	REP	QUAN.CK.	TRACE CK.

Plotted on: Tuesday, January 04, 2005 8:10:46 AM
JGraham Plot Queue: \\cbsw100\KC029049-PS
Plot Scale: 50.000000:1.000000 Pen Table: m:\jobs\29049\TechProd\Railroad\plots\fullsize.pen
Design Filename: M:\jobs\29049\TechProd\Railroad\Drawings\Plan_&\PhProfile\Phase3\we3_t009.dgn