STATE	PROJECT NO.	YEAR	SHEET NO.	TOTAL SHEETS
KANSAS	472-84071	2005	R3.29	

DATE	BY

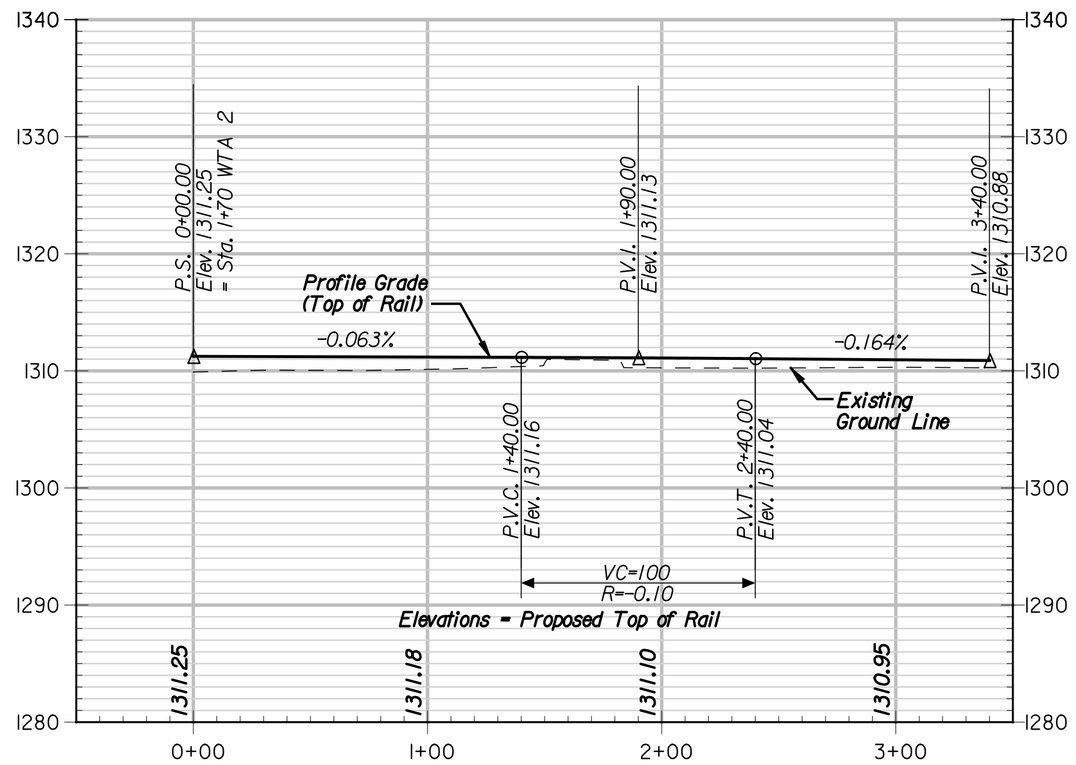

WTA 11 - PROFILE

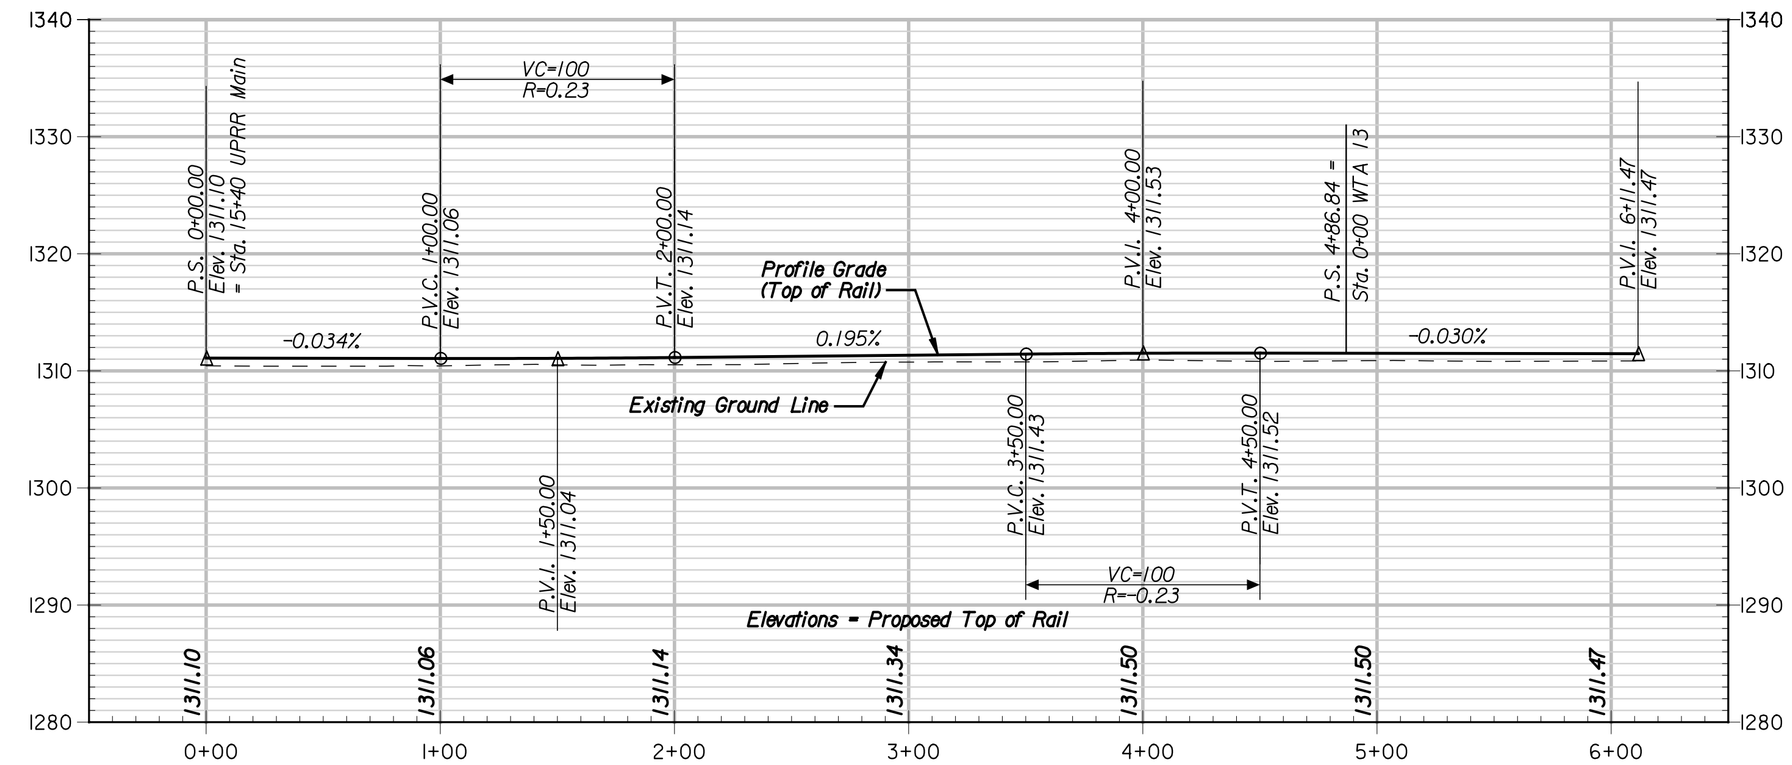

WTA 12 - PROFILE

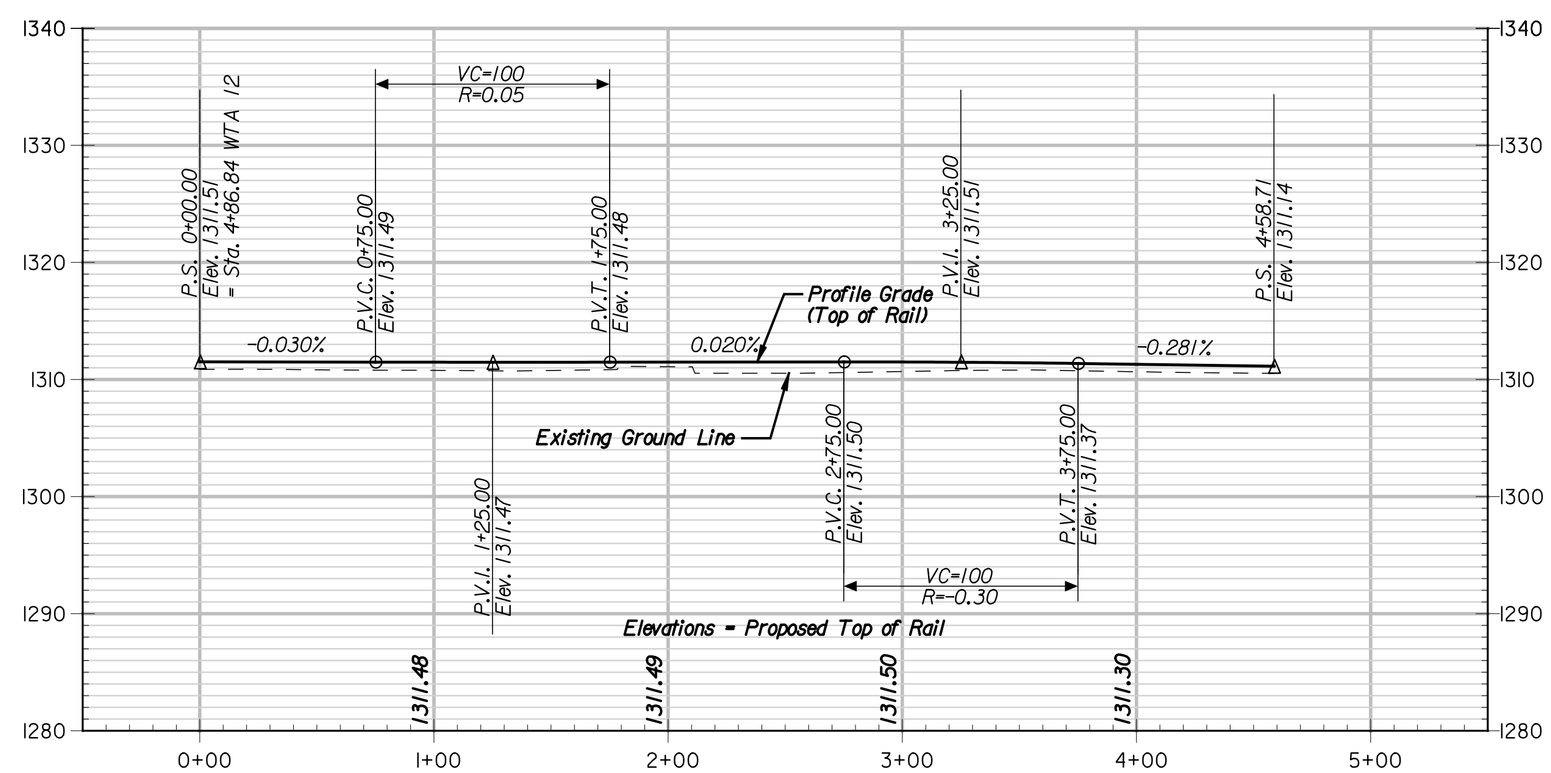

WTA 13 - PROFILE

Plotted on: Tuesday, January 04, 2005 8:11:7 AM
JGraham Plot Queue: \\cbsw100\KC029049-PS
Plot Scale: 50.000000x1.000000 Pen Table: m:\jobs\29049\TechProd\Railroad\plots\fullsize.pen
Design Filename: M:\jobs\29049\TechProd\Railroad\Drawings\Plan.B\PlnProfile\Phase3\wc3.+020.dgn

This sheet designed by:

HNTB
ARCHITECTS ENGINEERS PLANNERS

HORIZONTAL SCALE IN FEET 0 50 100 150 200 250

VERTICAL SCALE IN FEET 0 10 20 30 40 50

NO.	DATE	REVISIONS	BY	APP'D
3				
2				
1				

CITY OF WICHITA

WICHITA CENTRAL CORRIDOR

PHASE 3 - TRACK WORK
NEW WTA TRACK
PROFILES

SHEET NO.	OF	SCALE		APP'D	
DESIGNED	REP	DETAILED	JDG	QUANTITIES	TRACED
DESIGN CK.	RSB	DETAIL CK.	REP	QUAN.CK.	TRACE CK.