STATE	PROJECT NO.	YEAR	SHEET NO.	TOTAL SHEETS
KANSAS	472-84071	2005	R6.4	

DATE	BY

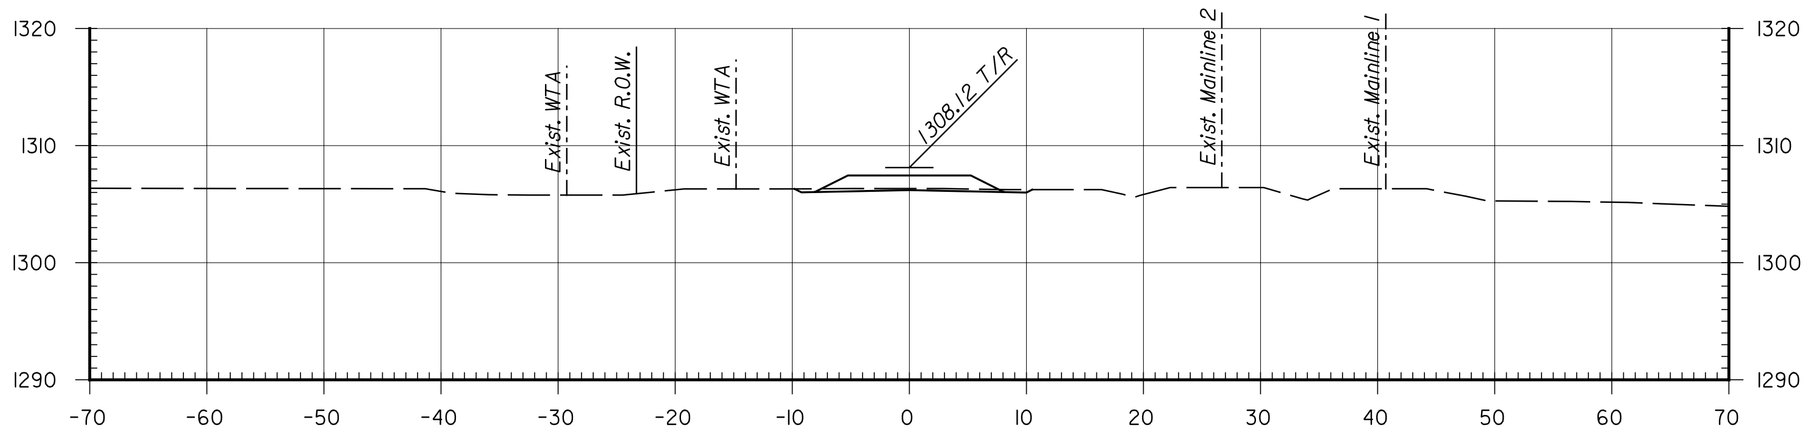

111+23+00

Area Cut : 4.18

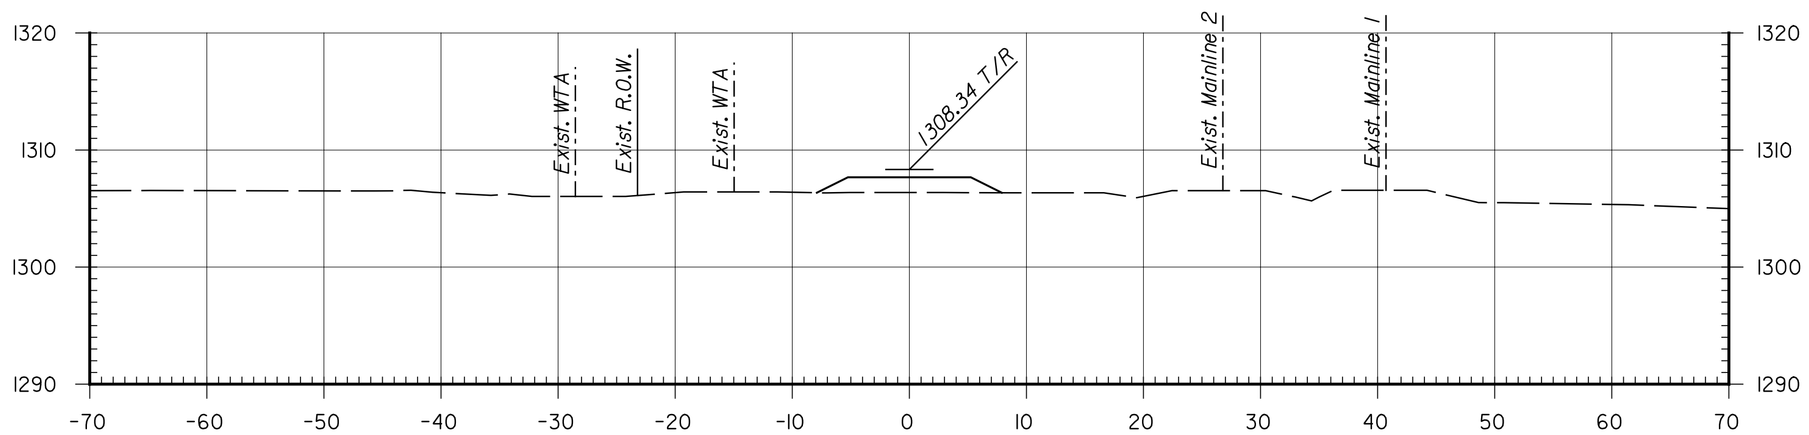

111+22+00

Area Cut : 0.00

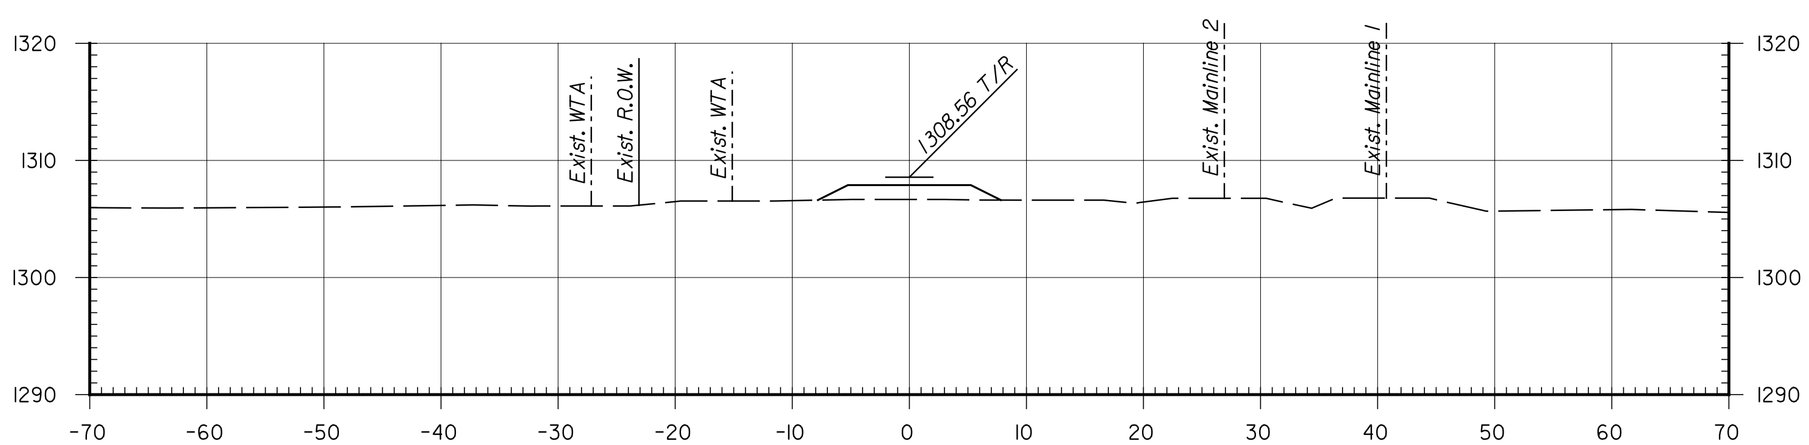

111+21+00

Area Cut : 0.00

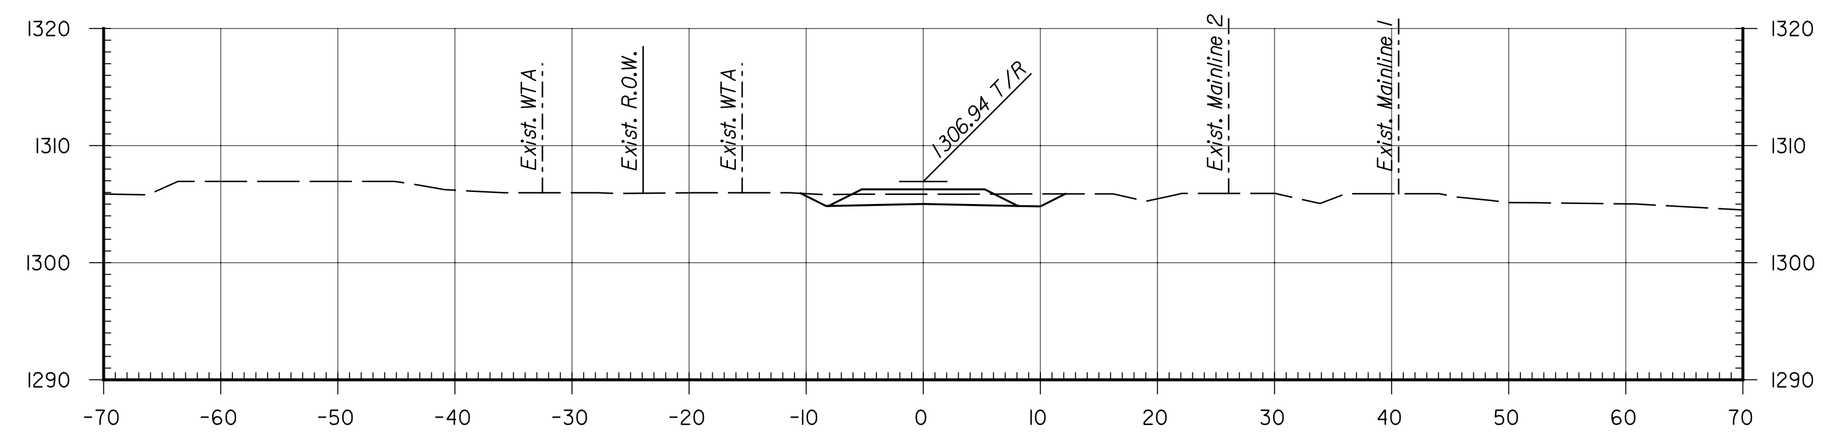

111+26+00

Area Cut : 19.35

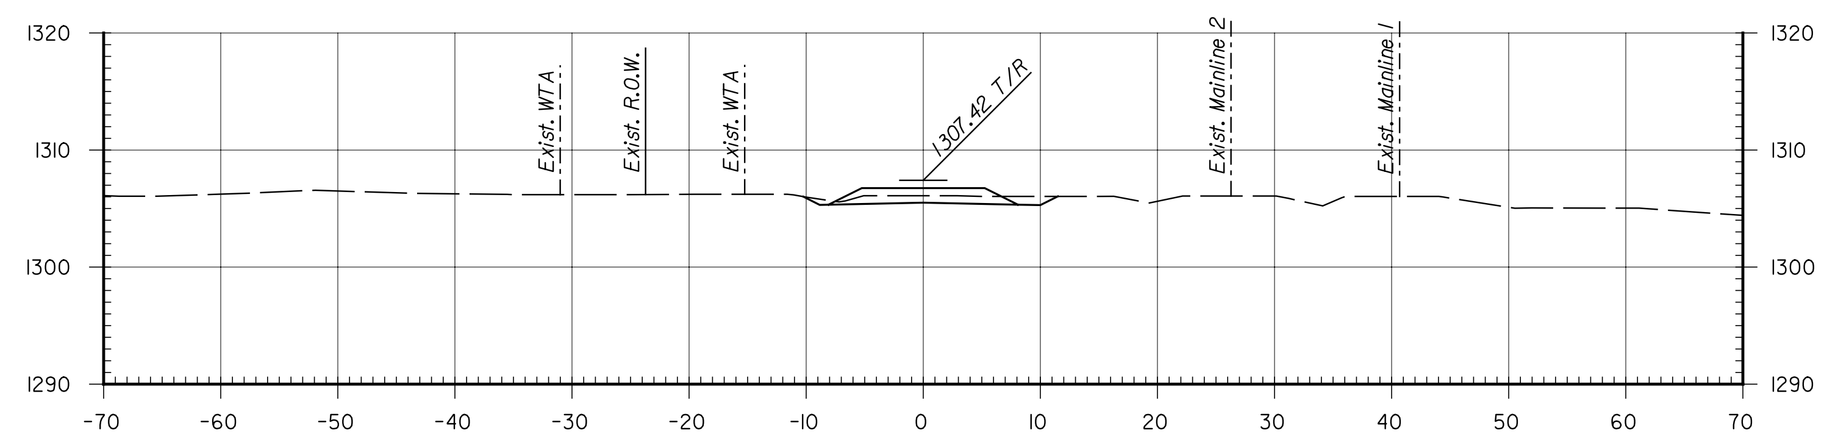

111+25+00

Area Cut : 12.38

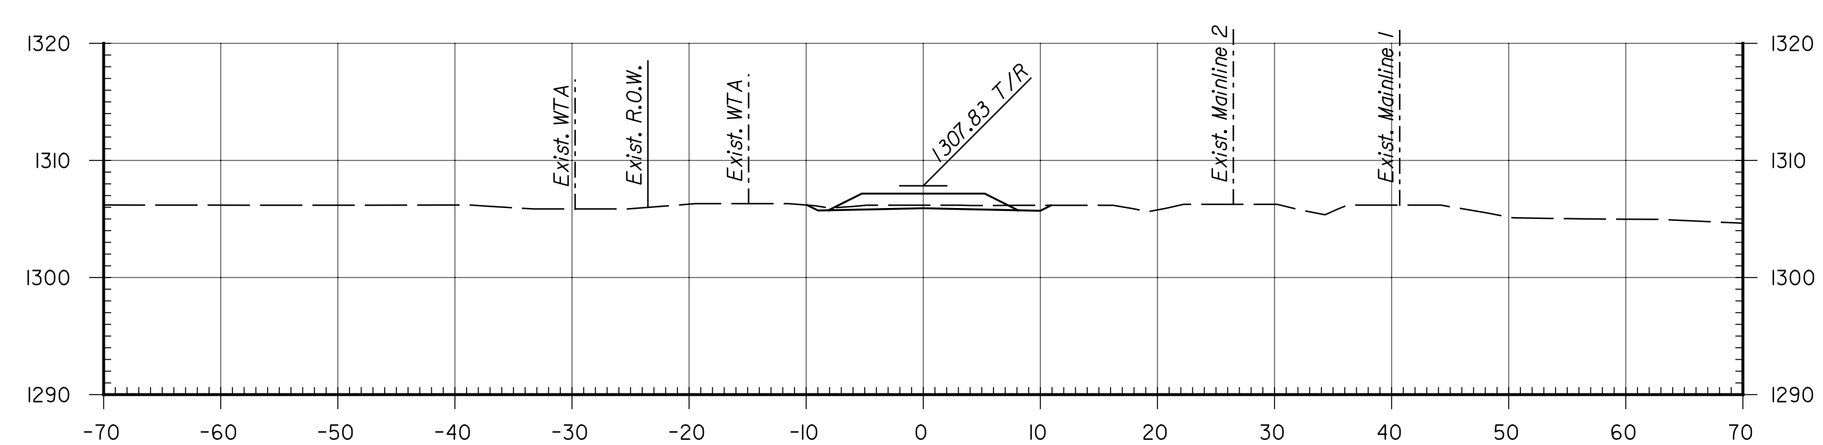

111+24+00

Area Cut : 6.55

NO.	DATE	REVISIONS	BY	APP'D
3				
2				
1				

CITY OF WICHITA

WICHITA CENTRAL CORRIDOR

PHASE 1- TRACK WORK
TEMPORARY MAIN TRACK
CROSS SECTIONS

SHEET NO.		OF	SCALE		APP'D		
DESIGNED	REP		DETAILED	JDG	QUANTITIES		TRACED
DESIGN CK.	RSB		DETAIL CK.	REP	QUAN.CK.		TRACE CK.

This sheet designed by:

HNTB
ARCHITECTS ENGINEERS PLANNERS

Plotted on: Tuesday, January 04, 2005 8:28:54 AM
JGraham Plot Queue: \\cbsw100\KC029049-PS
Plot Scale: 10.000000x0.000000 Pen Table: m:\jobs\29049\TechProd\Railroad\plots\Fullsize.pen
Design Filename: M:\jobs\29049\TechProd\Railroad\Drawings\Plan_B\X5sect\Phase1\wcl_x001.dgn