STATE	PROJECT NO.	YEAR	SHEET NO.	TOTAL SHEETS
KANSAS	472-84071	2005	R8.22	

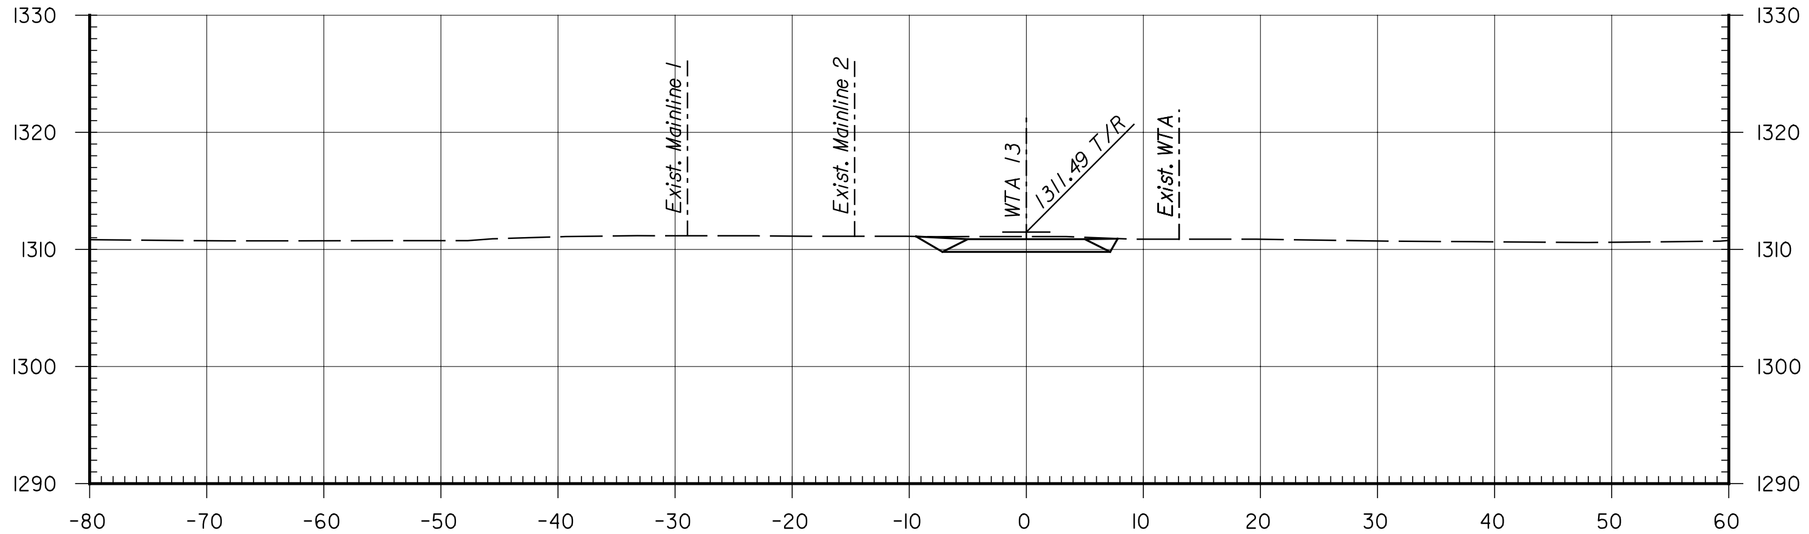

2+00

Area Cut : 22.15

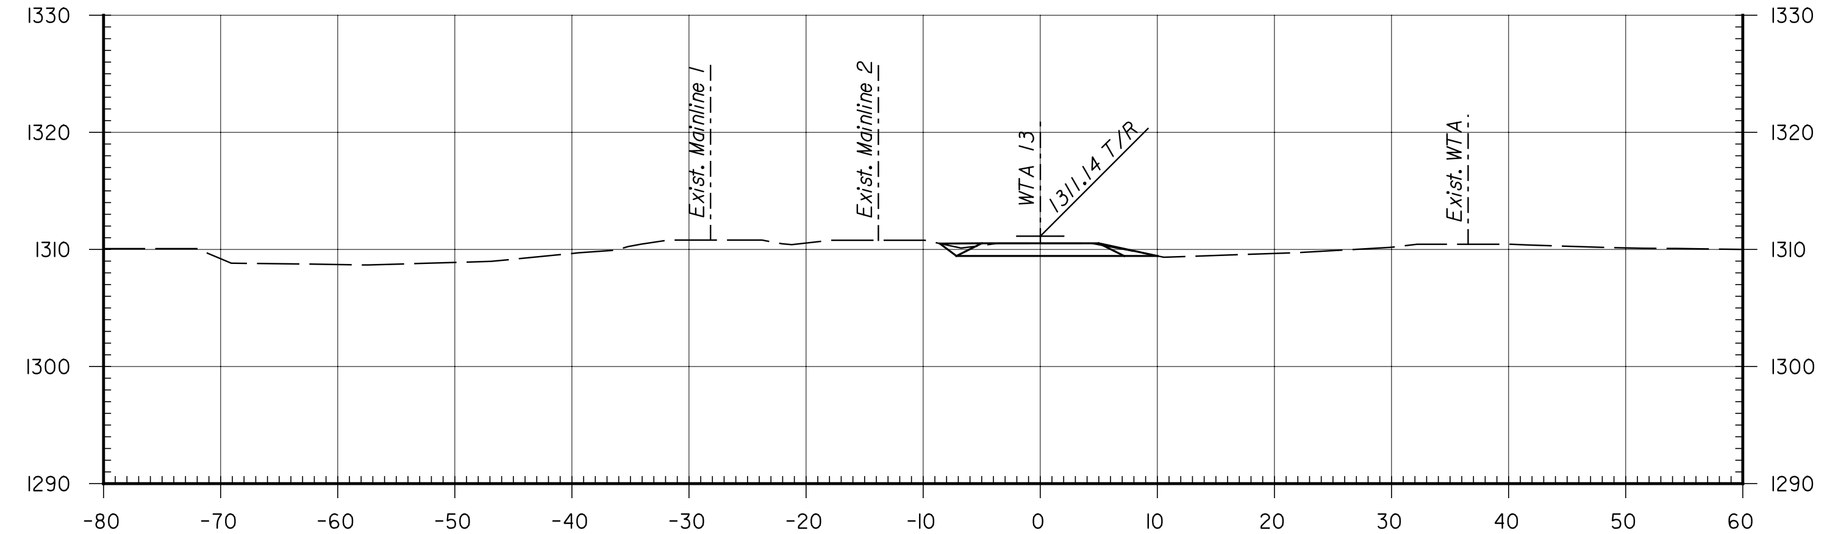

4+59

Area Cut : 16.10

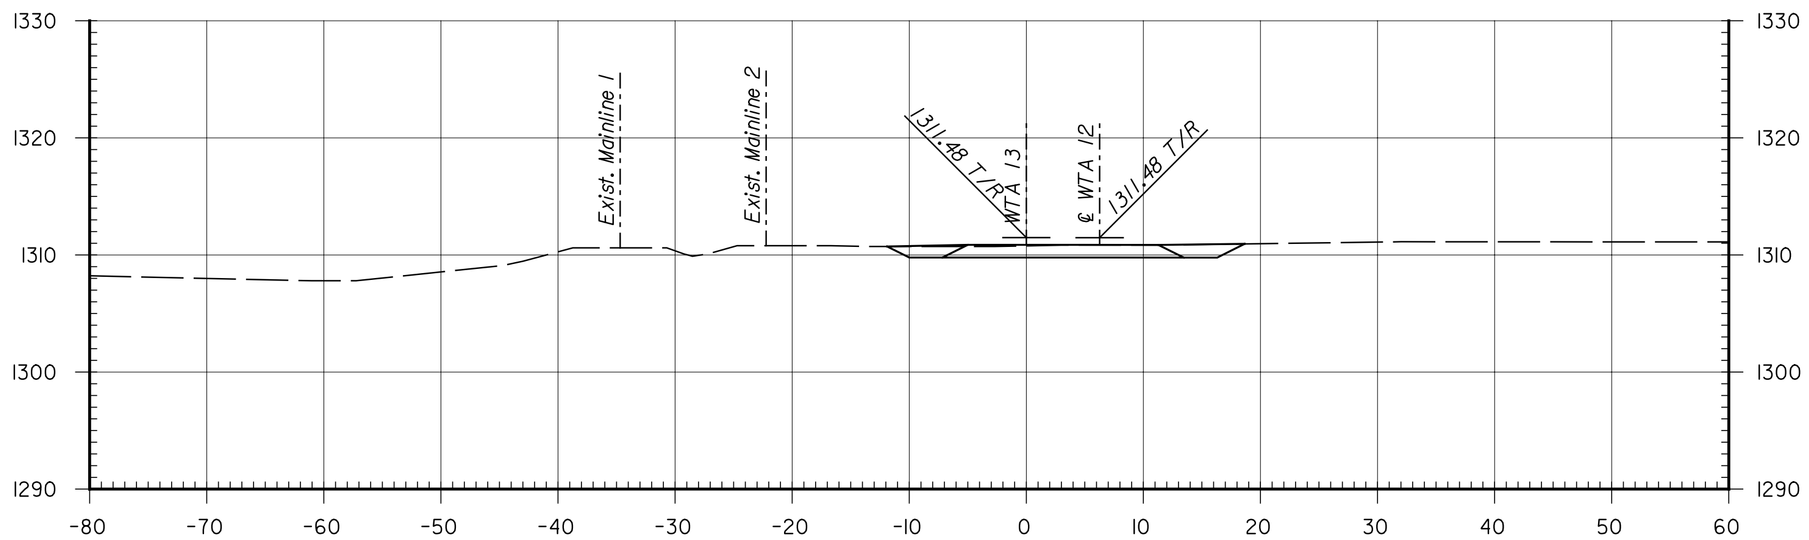

1+00

Area Cut : 29.14

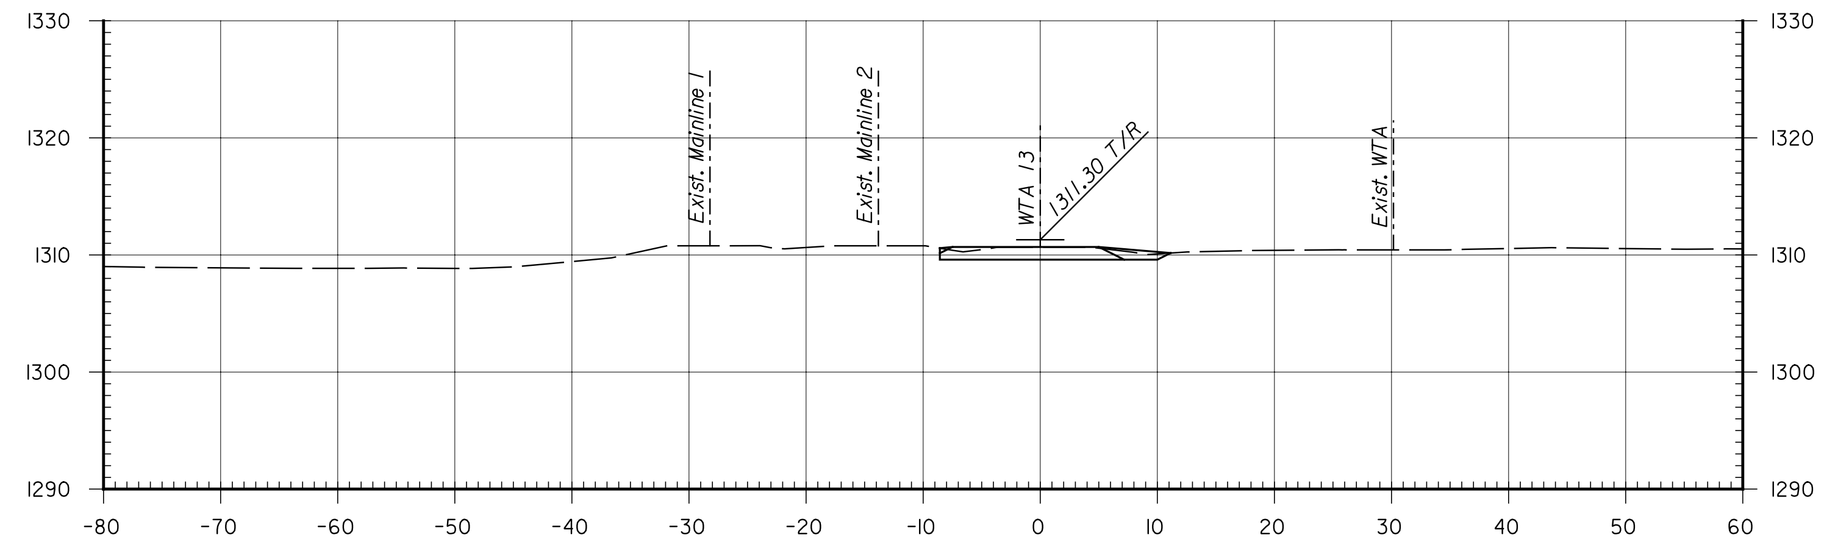

4+00

Area Cut : 17.02

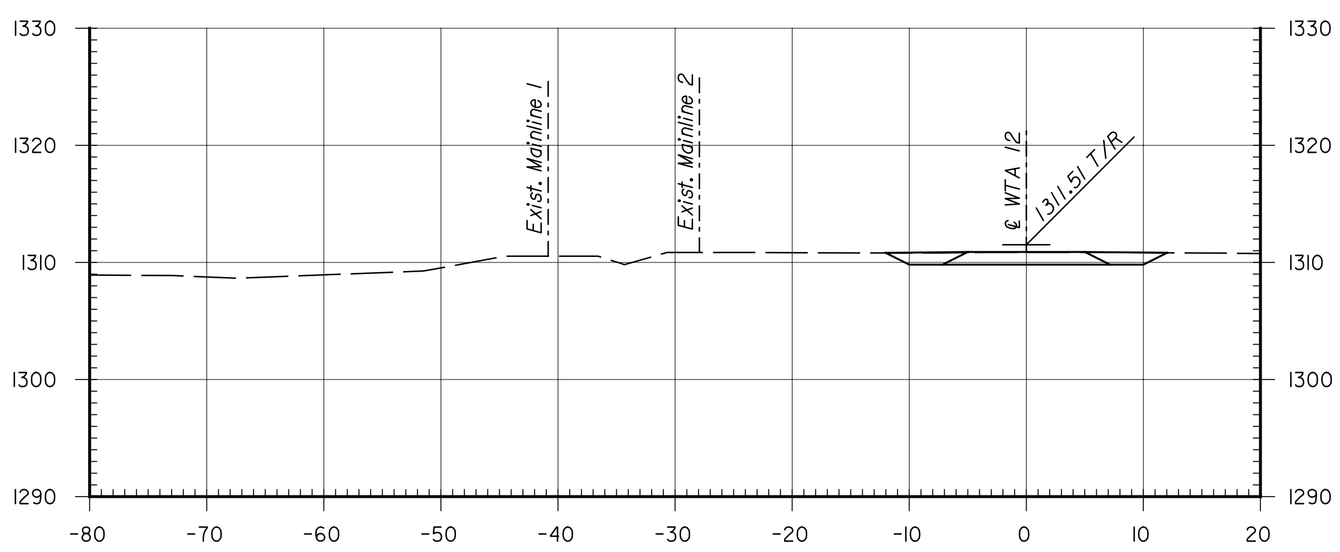

0+00

Area Cut : 22.88

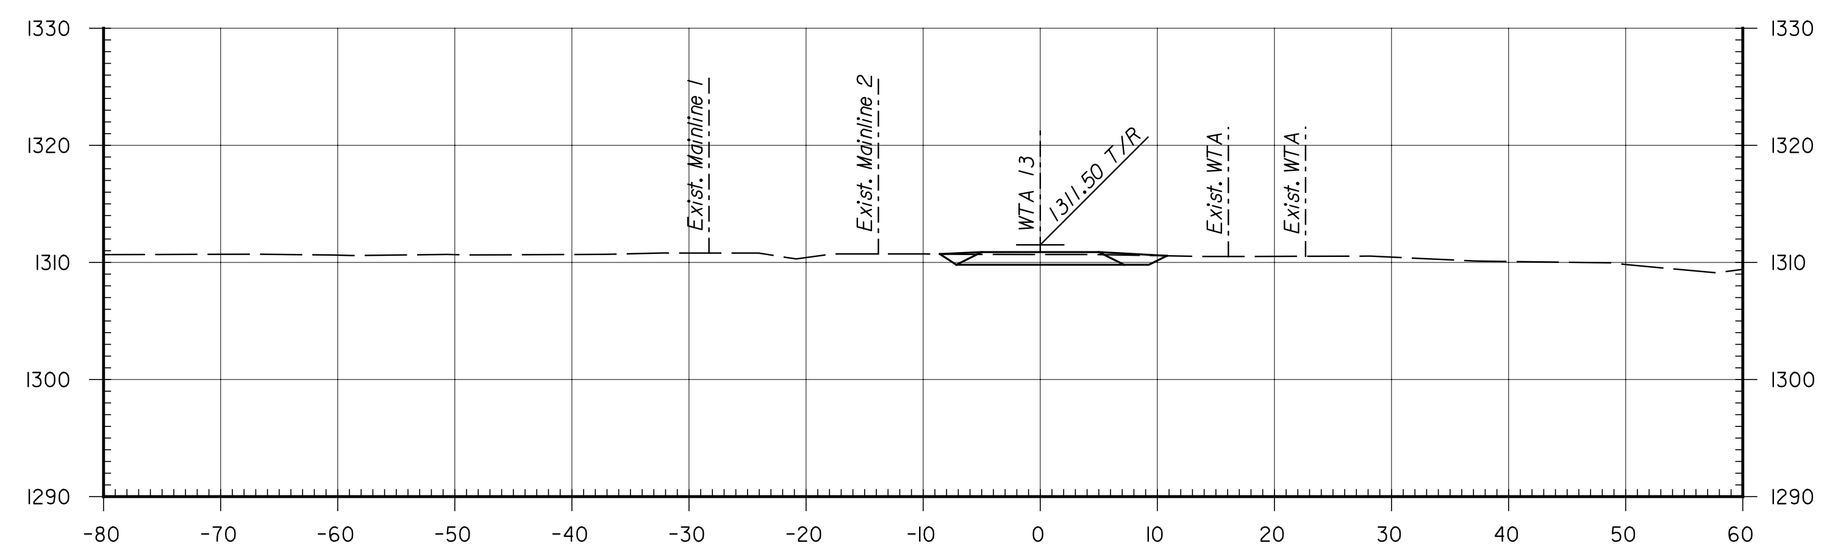

3+00

Area Cut : 16.27

NO.	DATE	REVISIONS	BY	APP'D
3				
2				
1				

CITY OF WICHITA

WICHITA CENTRAL CORRIDOR

PHASE 3 - TRACK WORK

WTA 13

CROSS SECTIONS

SHEET NO.	OF	SCALE		APP'D	
DESIGNED	REP	DETAILED	JDG	QUANTITIES	TRACED
DESIGN CK.	RSB	DETAIL CK.	REP	QUAN.CK.	TRACE CK.

This sheet designed by:

HNTB

ARCHITECTS ENGINEERS PLANNERS

DATE	BY

Plotted on: Tuesday, January 04, 2005 8:33:26 AM
JGraham Plot Queue: \\cbsw100\KC029049-PS
Plot Scale: 10.000000:1.000000 Pen Table: m:\jobs\29049\TechProd\Railroad\plots\fullsize.pen
Design Filename: M:\Jobs\29049\TechProd\Railroad\Drawings\Plan_B\XSect\Phase3\wc3_x001.dgn