STATE	PROJECT NO.	YEAR	SHEET NO.	TOTAL SHEETS
KANSAS	472-84071	2005	R9.12	

DATE	BY

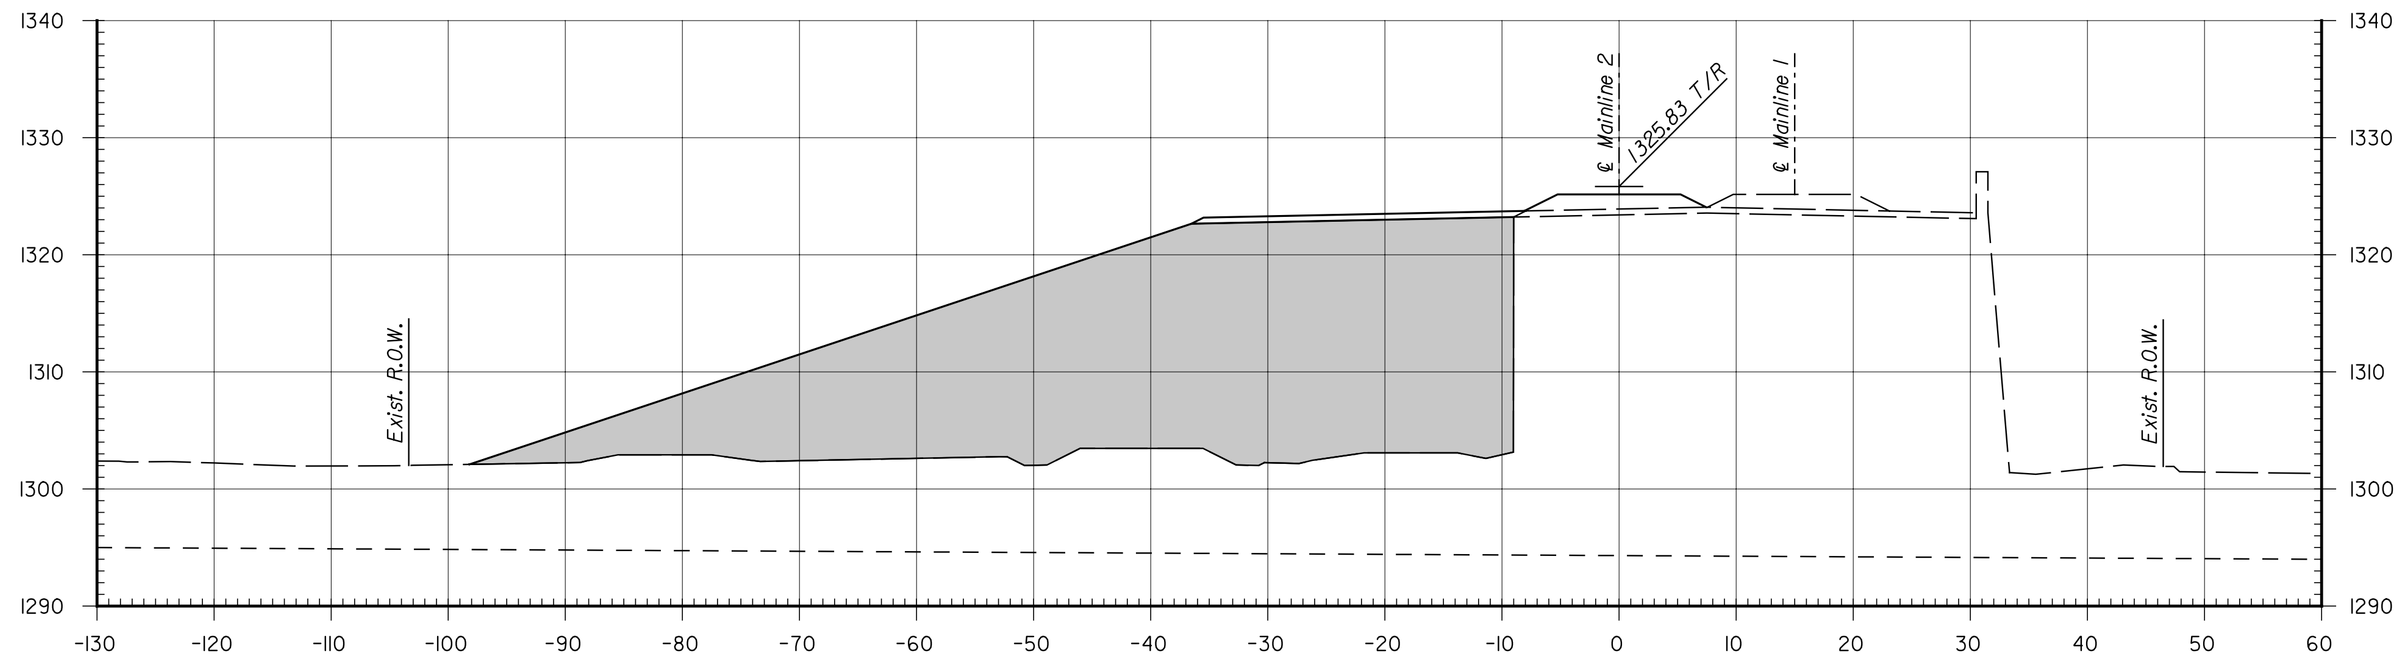

1164+00
Area Cut : 0.00
Area Fill: 1153.00

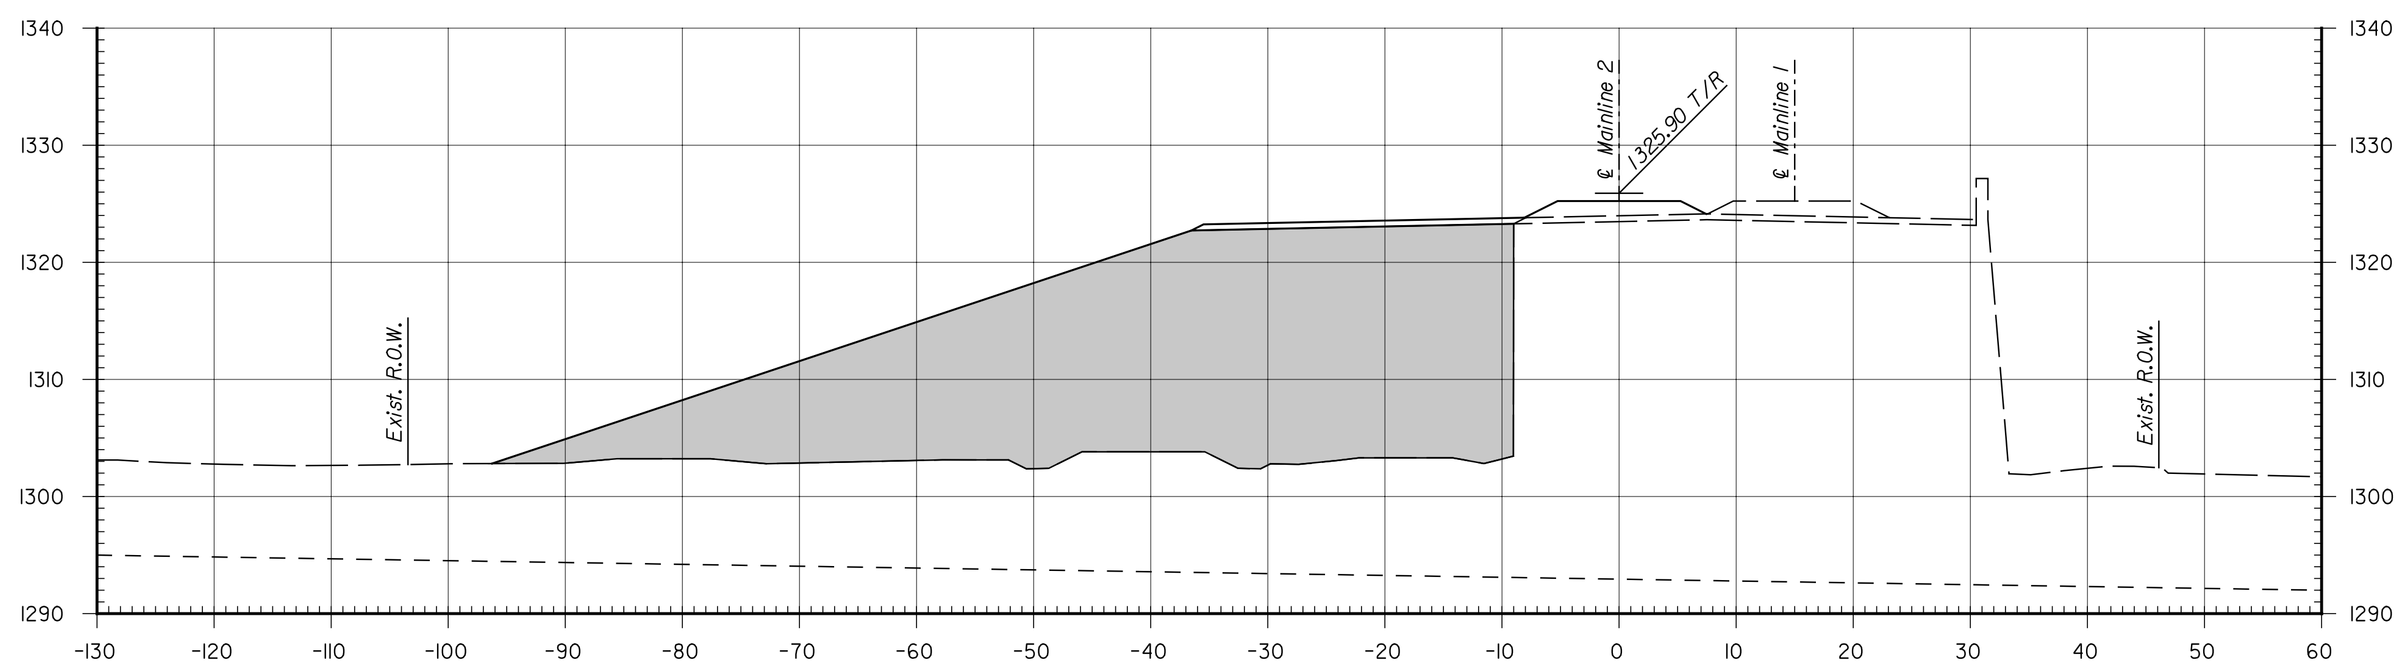

1163+00
Area Cut : 0.00
Area Fill: 1124.34

Plotted on: Tuesday, January 04, 2005 8:34:10 AM
JGraham Plot Queue: \\cbsw100\KC029049-PS
Plot Scale: 10.000000x1.000000 Pen Tables: m:\jobs\29049\TechProd\Railroad\plots\fullsize.pen
Design Filename: M:\Jobs\29049\TechProd\Railroad\Drawings\Plan_B\XSect\Phase4\wc4_x001.dgn

This sheet designed by:

HNTB
ARCHITECTS ENGINEERS PLANNERS

NO.	DATE	REVISIONS	BY	APP'D
3				
2				
1				

CITY OF WICHITA

WICHITA CENTRAL CORRIDOR

PHASE 4 - TRACK WORK
MAINLINE
CROSS SECTIONS

SHEET NO.	OF	SCALE		APP'D	
DESIGNED	REP	DETAILED	JDG	QUANTITIES	TRACED
DESIGN CK.	RSB	DETAIL CK.	REP	QUAN.CK.	TRACE CK.