STATE	PROJECT NO.	YEAR	SHEET NO.	TOTAL SHEETS
KANSAS	472-84071	2005	B2.18	

NOTES:
Refer the to Expansion Bearings for additional notes.

DATE	BY

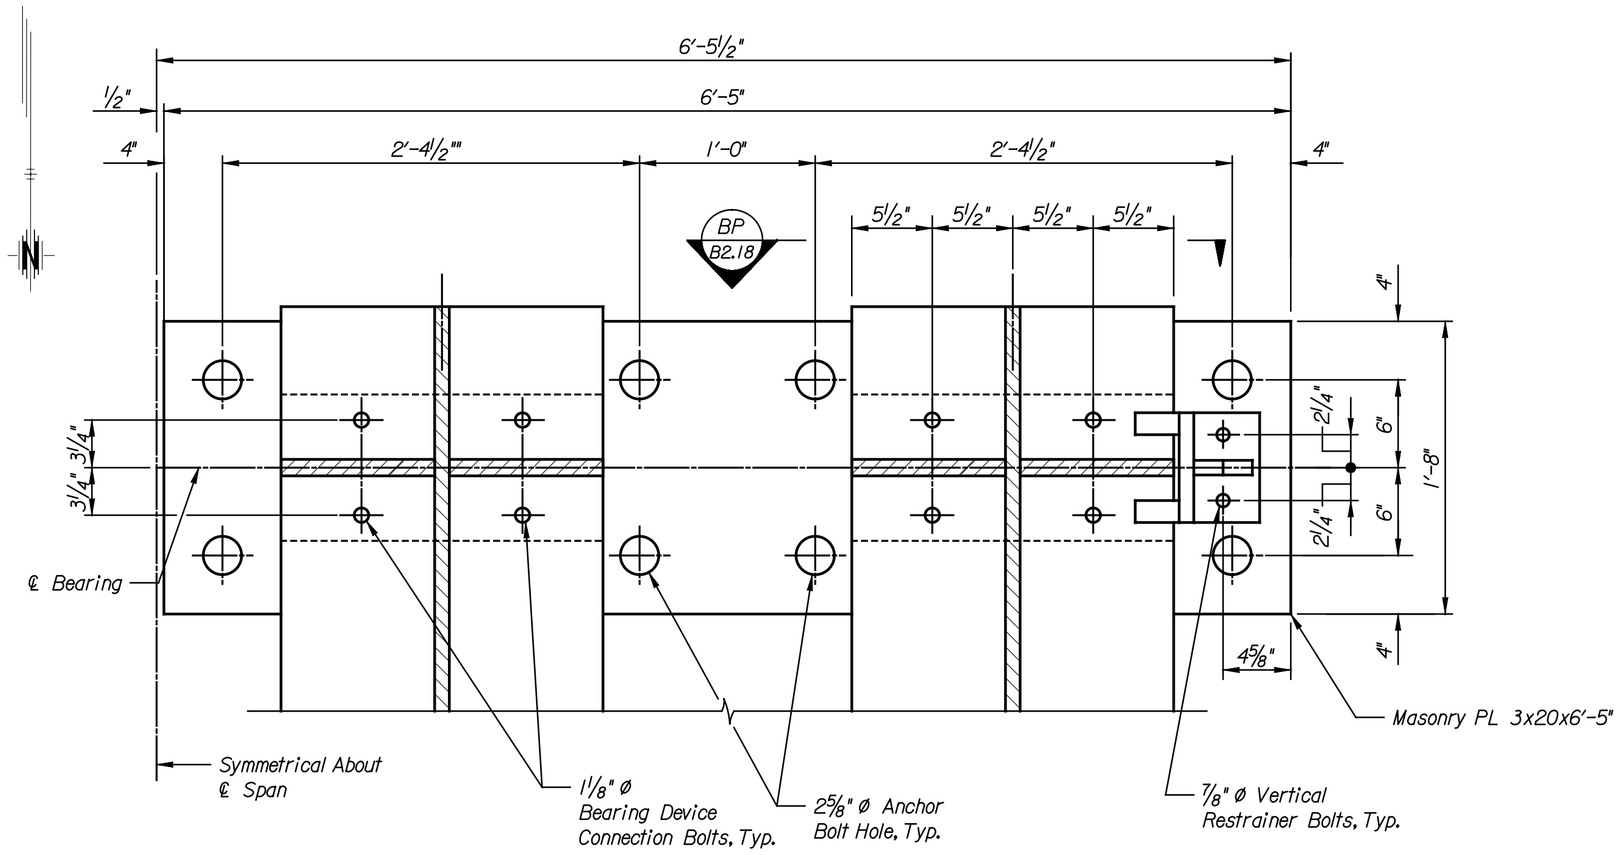

FIXED BEARING PLAN
Scale: 1½" = 1'-0"

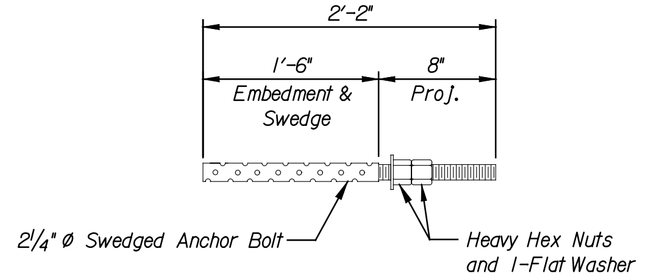

ANCHOR BOLT DETAIL FOR FIXED BEARINGS
Scale: 1½" = 1'-0"

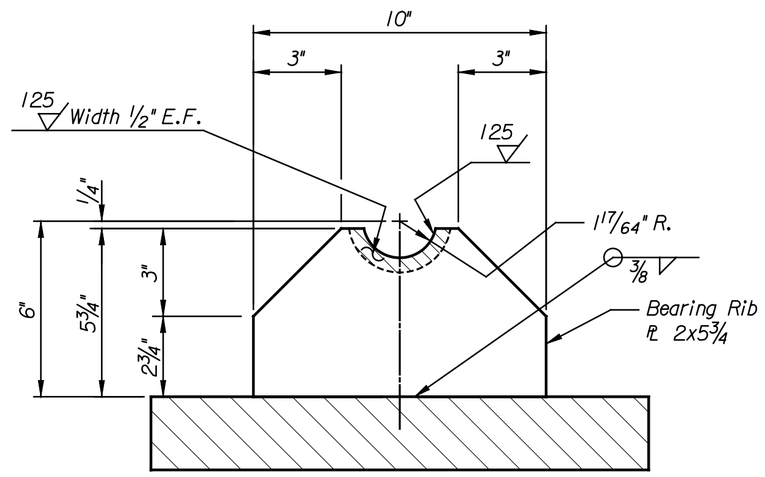

SECTION BQ B2.18
Scale: 3" = 1'-0"

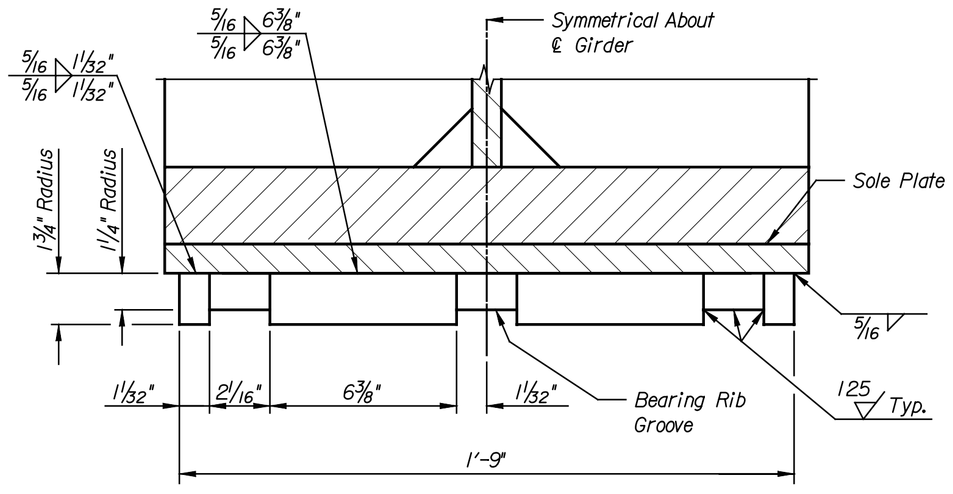

DETAIL BP B2.18
Scale: 3" = 1'-0"

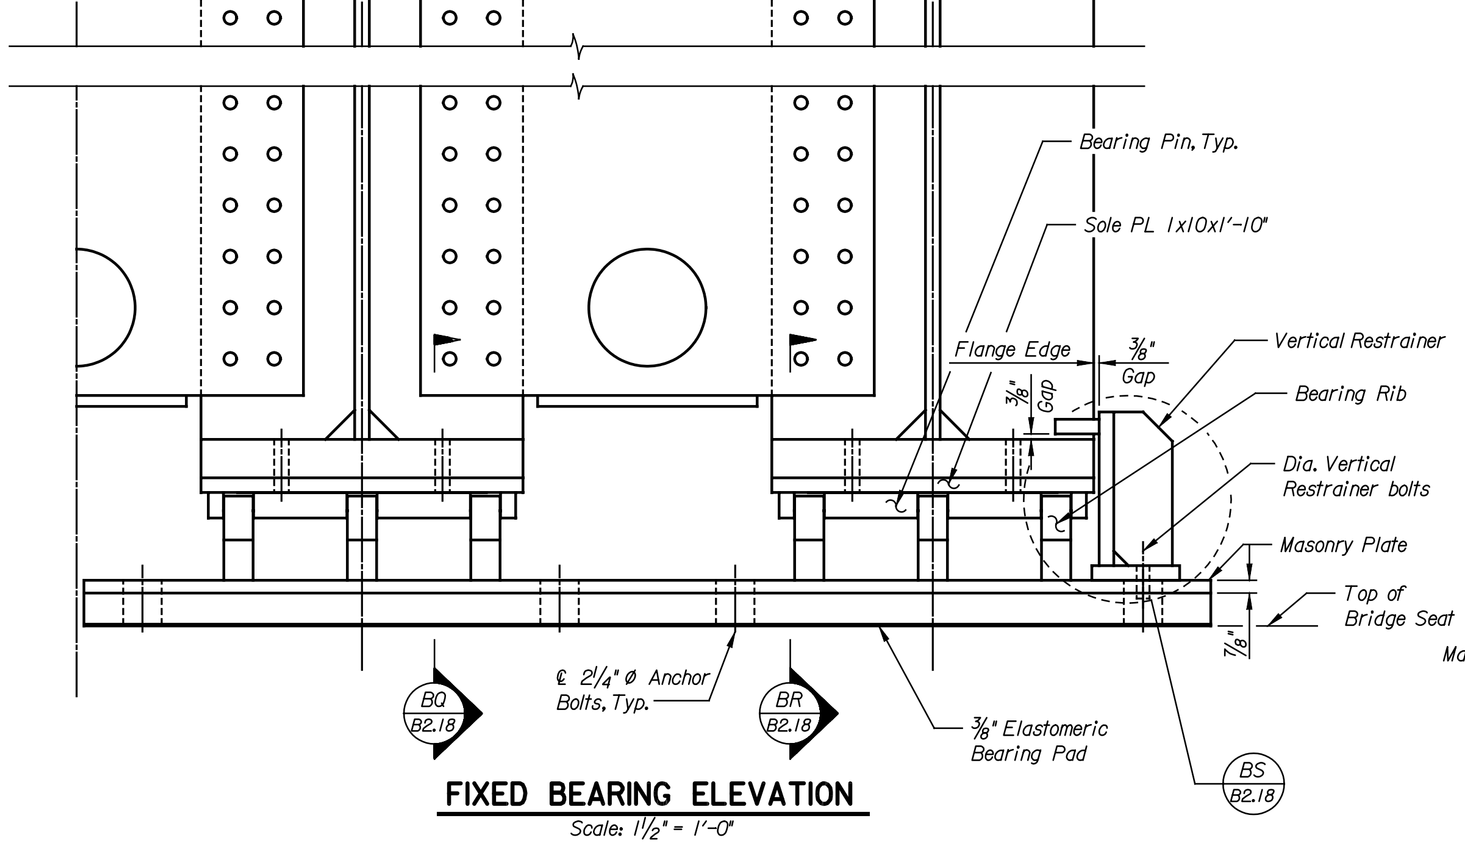

FIXED BEARING ELEVATION
Scale: 1½" = 1'-0"

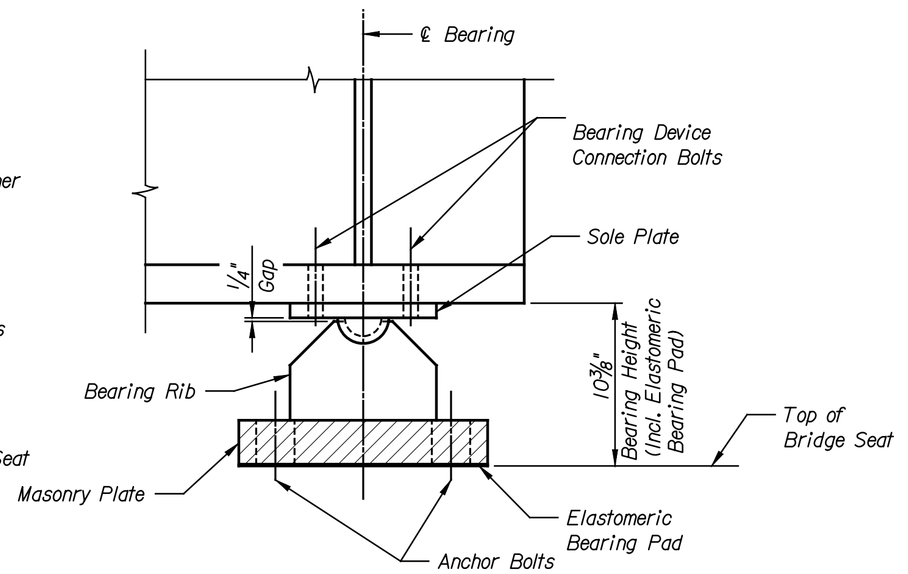

SECTION BR B2.18
Scale: 1½" = 1'-0"

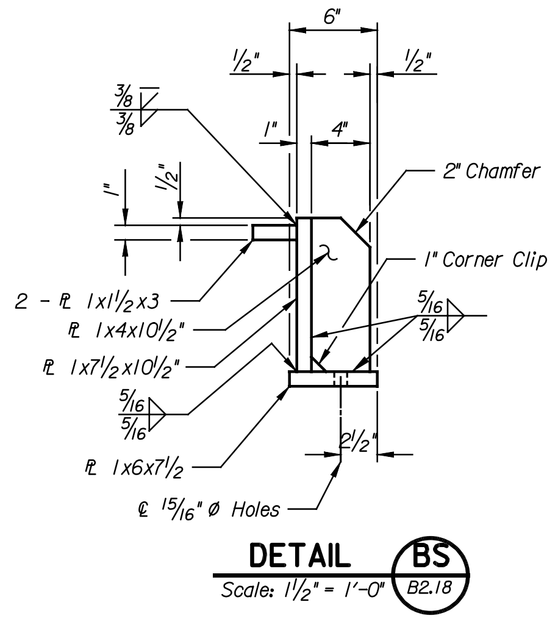

DETAIL BS B2.18
Scale: 1½" = 1'-0"

NO.	DATE	REVISIONS	BY	APP'D
3				
2				
1				

CITY OF WICHITA

WICHITA CENTRAL CORRIDOR

13TH STREET
FIXED BEARING DEVICE DETAILS

SHEET NO.	OF	SCALE	AS NOTED	APP'D			
DESIGNED	CAP	DETAILED	BLW	QUANTITIES	DJJ	TRACED	DJJ
DESIGN CK.	SAS	DETAIL CK.	EDY	QUAN.CK.	DMH	TRACE CK.	DMH

LOCATION:
BNSF BR. 210.8
WICHITA, KS
LINE SEGMENT 7400

This sheet designed by:

HNTB
ARCHITECTS ENGINEERS PLANNERS

Plotted on: 04-JAN-2005 13:02 $time$
djamison Plot Queue: $queue$
Plot Scale: $scale$ Pen Table: $pentable$
Design Filename: K:\b29049\BridgeDev2004\Base Bid\13thStreet\drawings\fb.dgn