STATE	PROJECT NO.	YEAR	SHEET NO.	TOTAL SHEETS
KANSAS	472-84071	2005	B3.28	

	EPOXY COATED	DESIGN MARK	BENDING MARK	SIZE	NO.	LENGTH	DIMENSIONS a	b	c	d	e	f
DECK 1- PHASE 2	X	4S01	B	4	174	3'-1"	2'-5"	8"				
	X	4S02	A	4	24	31'-1"	31'-1"					
	X	4S03	A	4	12	28'-4"	28'-4"					
	X	5S02	Z	5	87	6'-5"	10"	3 1/2"	3'-2"	2'-5"	2'-5"	
	X	5S03	A	5	174	13'-8"	13'-8"					
	X	5S05	D	5	87	3'-3"	2'-5"	10"	1 1/4"	9 7/8"		
	X	5S06	A	5	34	60'-0"	60'-0"					
	X	5S07	A	5	34	28'-4"	28'-4"					
DECK 2 - PHASE 2	X	4S01	B	4	174	3'-1"	2'-5"	8"				
	X	4S02	A	4	22	31'-1"	31'-1"					
	X	4S03	A	4	11	28'-4"	28'-4"					
	X	5S03	A	5	174	13'-8"	13'-8"					
	X	5S05	D	5	87	3'-3"	2'-5"	10"	1 1/4"	9 7/8"		
	X	5S06	A	5	34	60'-0"	60'-0"					
	X	5S07	A	5	34	28'-4"	28'-4"					
	X	5S08	Z	5	87	5'-11"	10"	3 5/8"	2'-8"	2'-5"	2'-4 3/4"	
DECK 3 - PHASE 4	X	4S01	B	4	174	3'-1"	2'-5"	8"				
	X	4S02	A	4	30	31'-1"	31'-1"					
	X	4S03	A	4	15	28'-4"	28'-4"					
	X	5S02	Z	5	87	6'-5"	10"	3 1/2"	3'-2"	2'-5"	2'-5"	
	X	5S03	A	5	174	13'-8"	13'-8"					
	X	5S06	A	5	34	60'-0"	60'-0"					
	X	5S07	A	5	34	28'-4"	28'-4"					
	X	5S08	Z	5	87	5'-11"	10"	3 5/8"	2'-8"	2'-5"	2'-4 3/4"	

EPOXY COATED	DESIGN MARK	BENDING MARK	SIZE	NO.	LENGTH	DIMENSIONS a	b	c	d	e	f

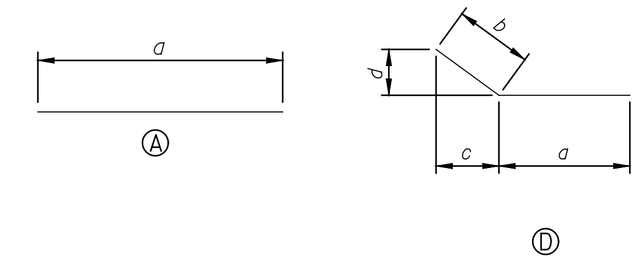

Note:
Bar dimensions are out-to-out.

NO.	DATE	REVISIONS	BY	APP'D
3				
2				
1				

CITY OF WICHITA

WICHITA CENTRAL CORRIDOR

MURDOCK
DECK REINFORCING DETAILS

SHEET NO.	OF	SCALE AS NOTED	APP'D.				
DESIGNED	CAP	DETAILED	DJJ	QUANTITIES	DJJ	TRACED	DJJ
DESIGN CK.	SAS	DETAIL CK.	EDY	QUAN.CK.	DMH	TRACE CK.	DMH

LOCATION:
BNSF BR. 215 LINE SEGMENT 7400
WICHITA, KS

This sheet designed by:

HNTB
ARCHITECTS ENGINEERS PLANNERS

DATE	BY

Plotted on: 04-JAN-2005 13:10 $time$
djamison Plot Queue: $queue$
Plot Scale: $scale$ Pen Table: $pentable$
Design Filename: k:\tx29049\Bridges\Dec2004\Base Bid\Murdock\drawings\mi2b.dgn