STATE	PROJECT NO.	YEAR	SHEET NO.	TOTAL SHEETS
KANSAS	472-84071	2005	B4.11	

NOTES:
Refer to Abutment No. 1 for Abutment Notes.

DATE	BY

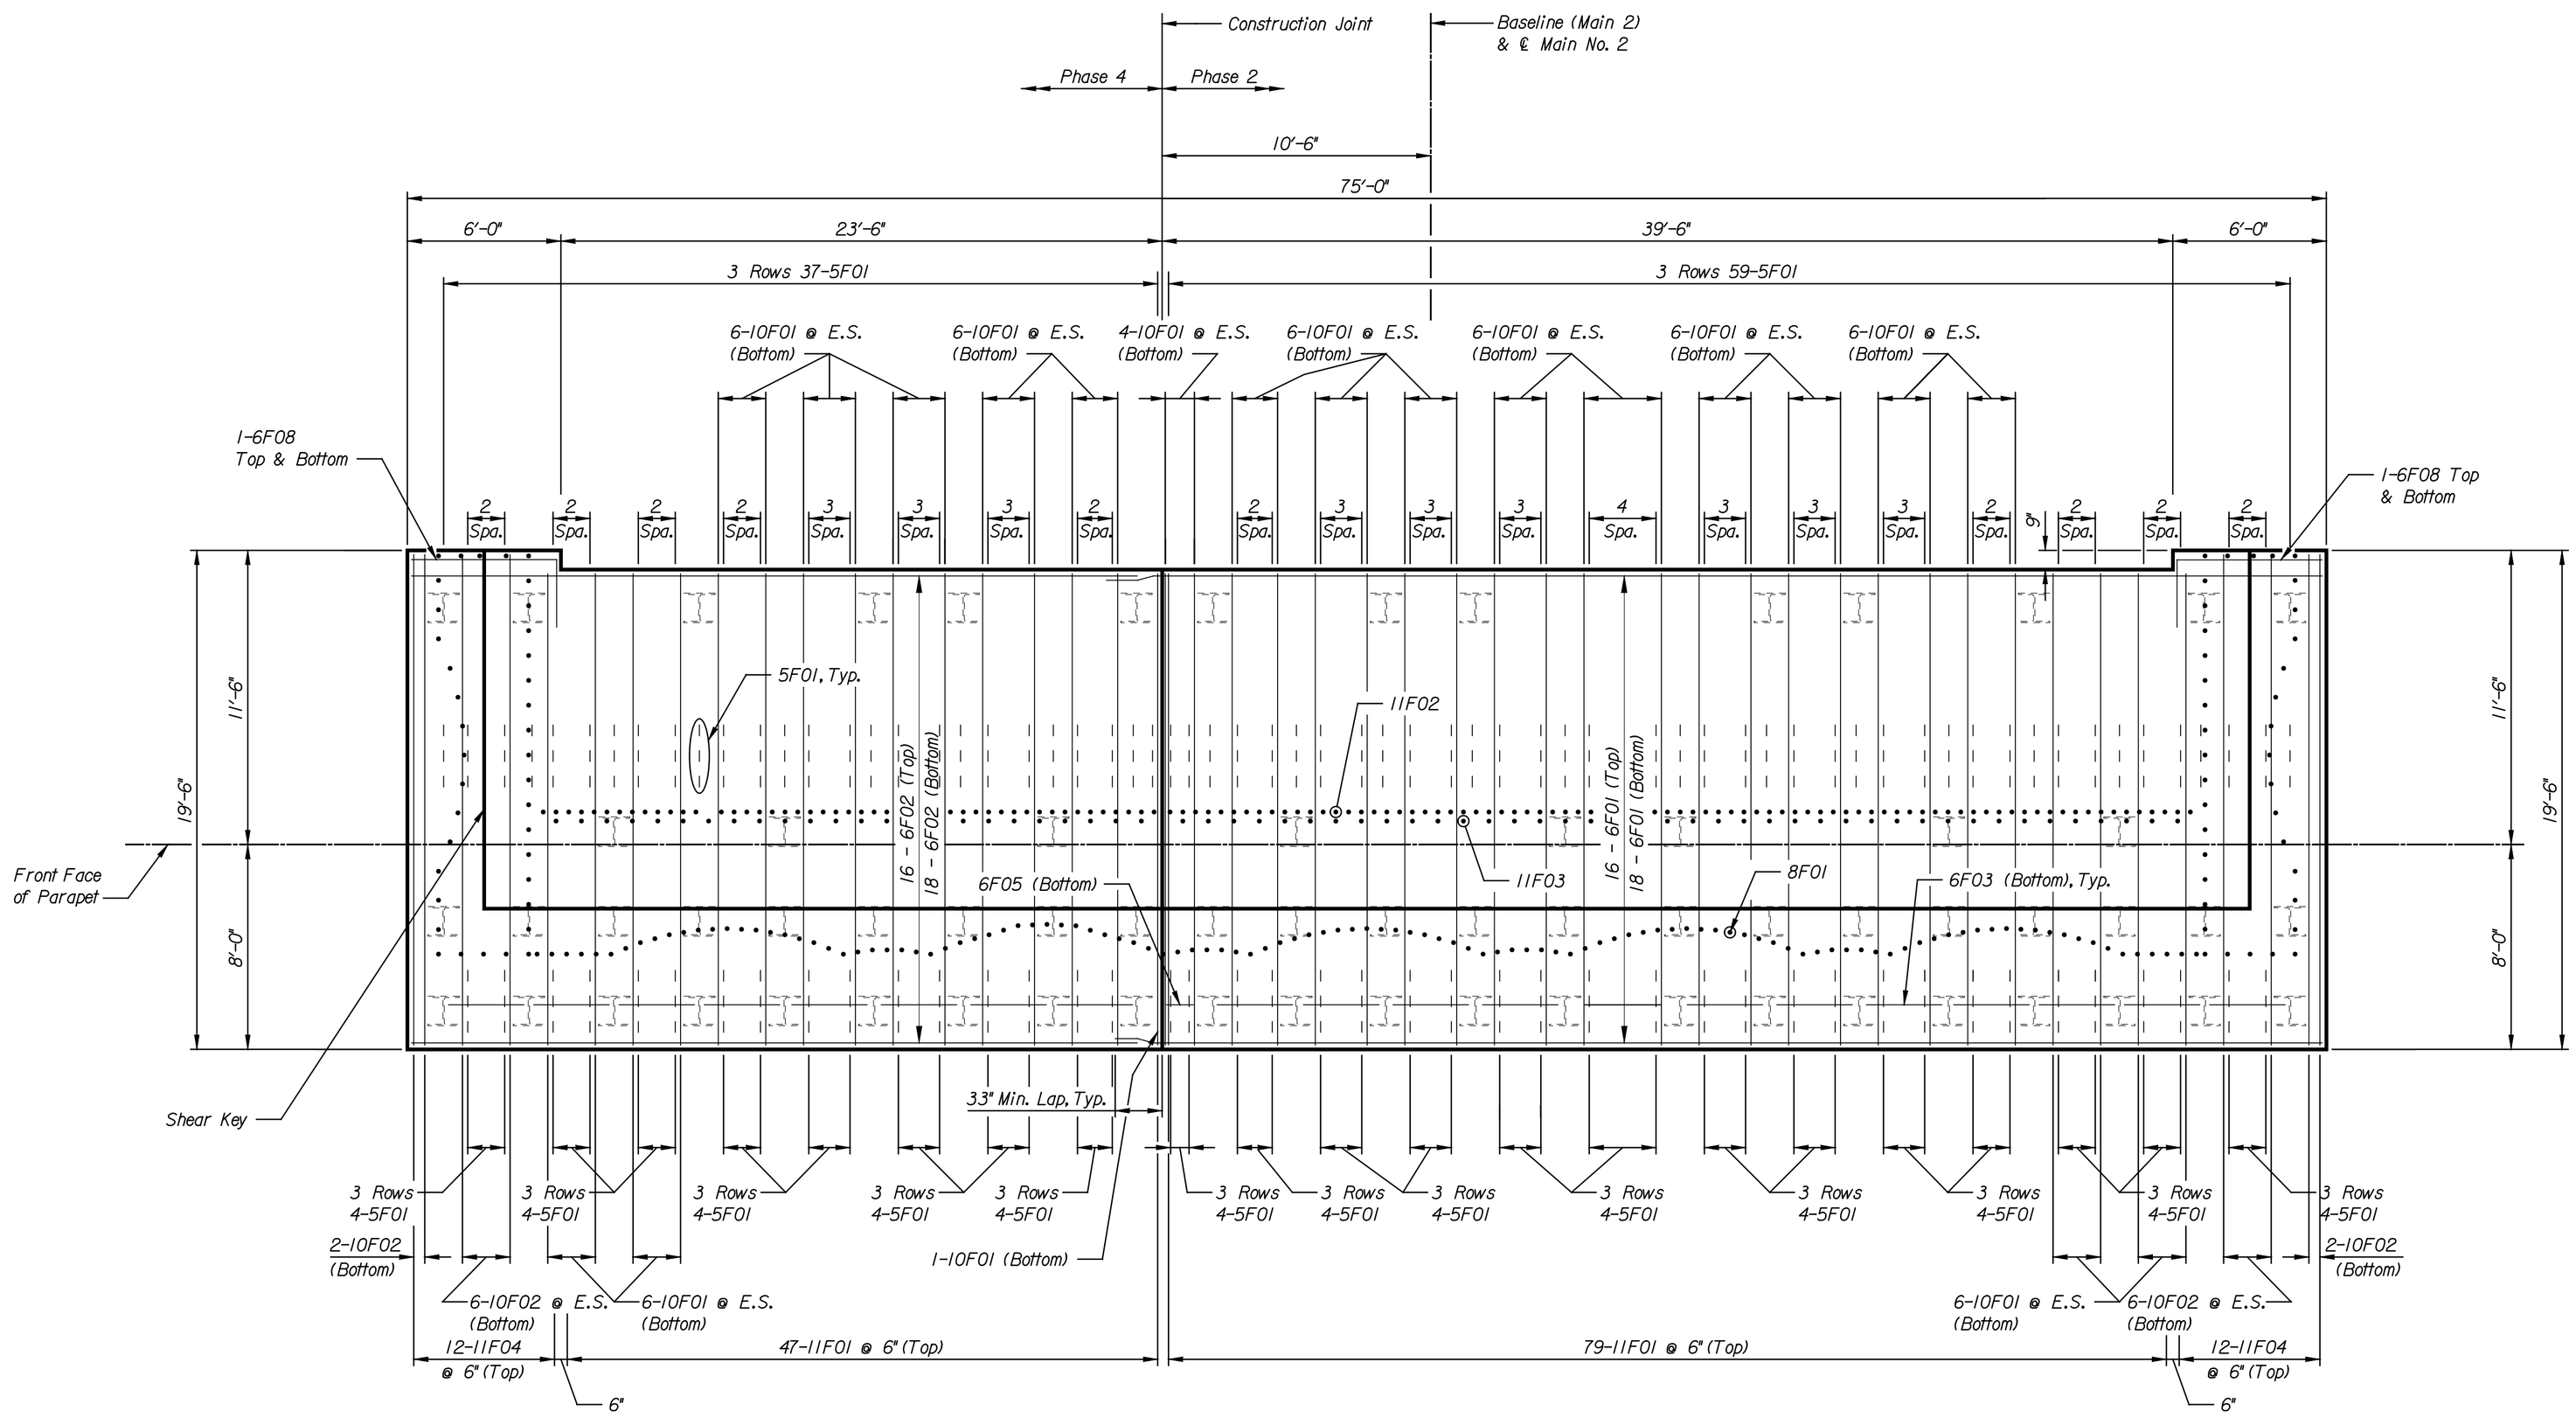

This sheet designed by:

HNTB
ARCHITECTS ENGINEERS PLANNERS

NO.	DATE	REVISIONS	BY	APP'D
3				
2				
1				

CITY OF WICHITA

WICHITA CENTRAL CORRIDOR

CENTRAL
ABUTMENT NO. 2 FOOTING & DETAILS

SHEET NO.	OF	SCALE AS NOTED	APP'D				
DESIGNED	FKD	DETAILED	DJJ	QUANTITIES	DJJ	TRACED	DJJ
DESIGN CK.	CMS	DETAIL CK.	EDY	QUAN.CK.	DMH	TRACE CK.	DMH

LOCATION: BNSF BR. 21.8 WICHITA, KS LINE SEGMENT 7400

Plotted on: 04-JAN-2005 13:12 $time$
djamison Plot Queue: $queue$
Plot Scale: $scale$ Pen Tables: $pentable$
Design Filename: k:\b29049\bridges\Dec2004\Base Bid\Central\drawings\ab08.dgn.