STATE	PROJECT NO.	YEAR	SHEET NO.	TOTAL SHEETS
KANSAS	472-84071	2005	B6.9	

NOTES:
Refer to Abutment No. 1 for Abutment Notes.

DATE	BY

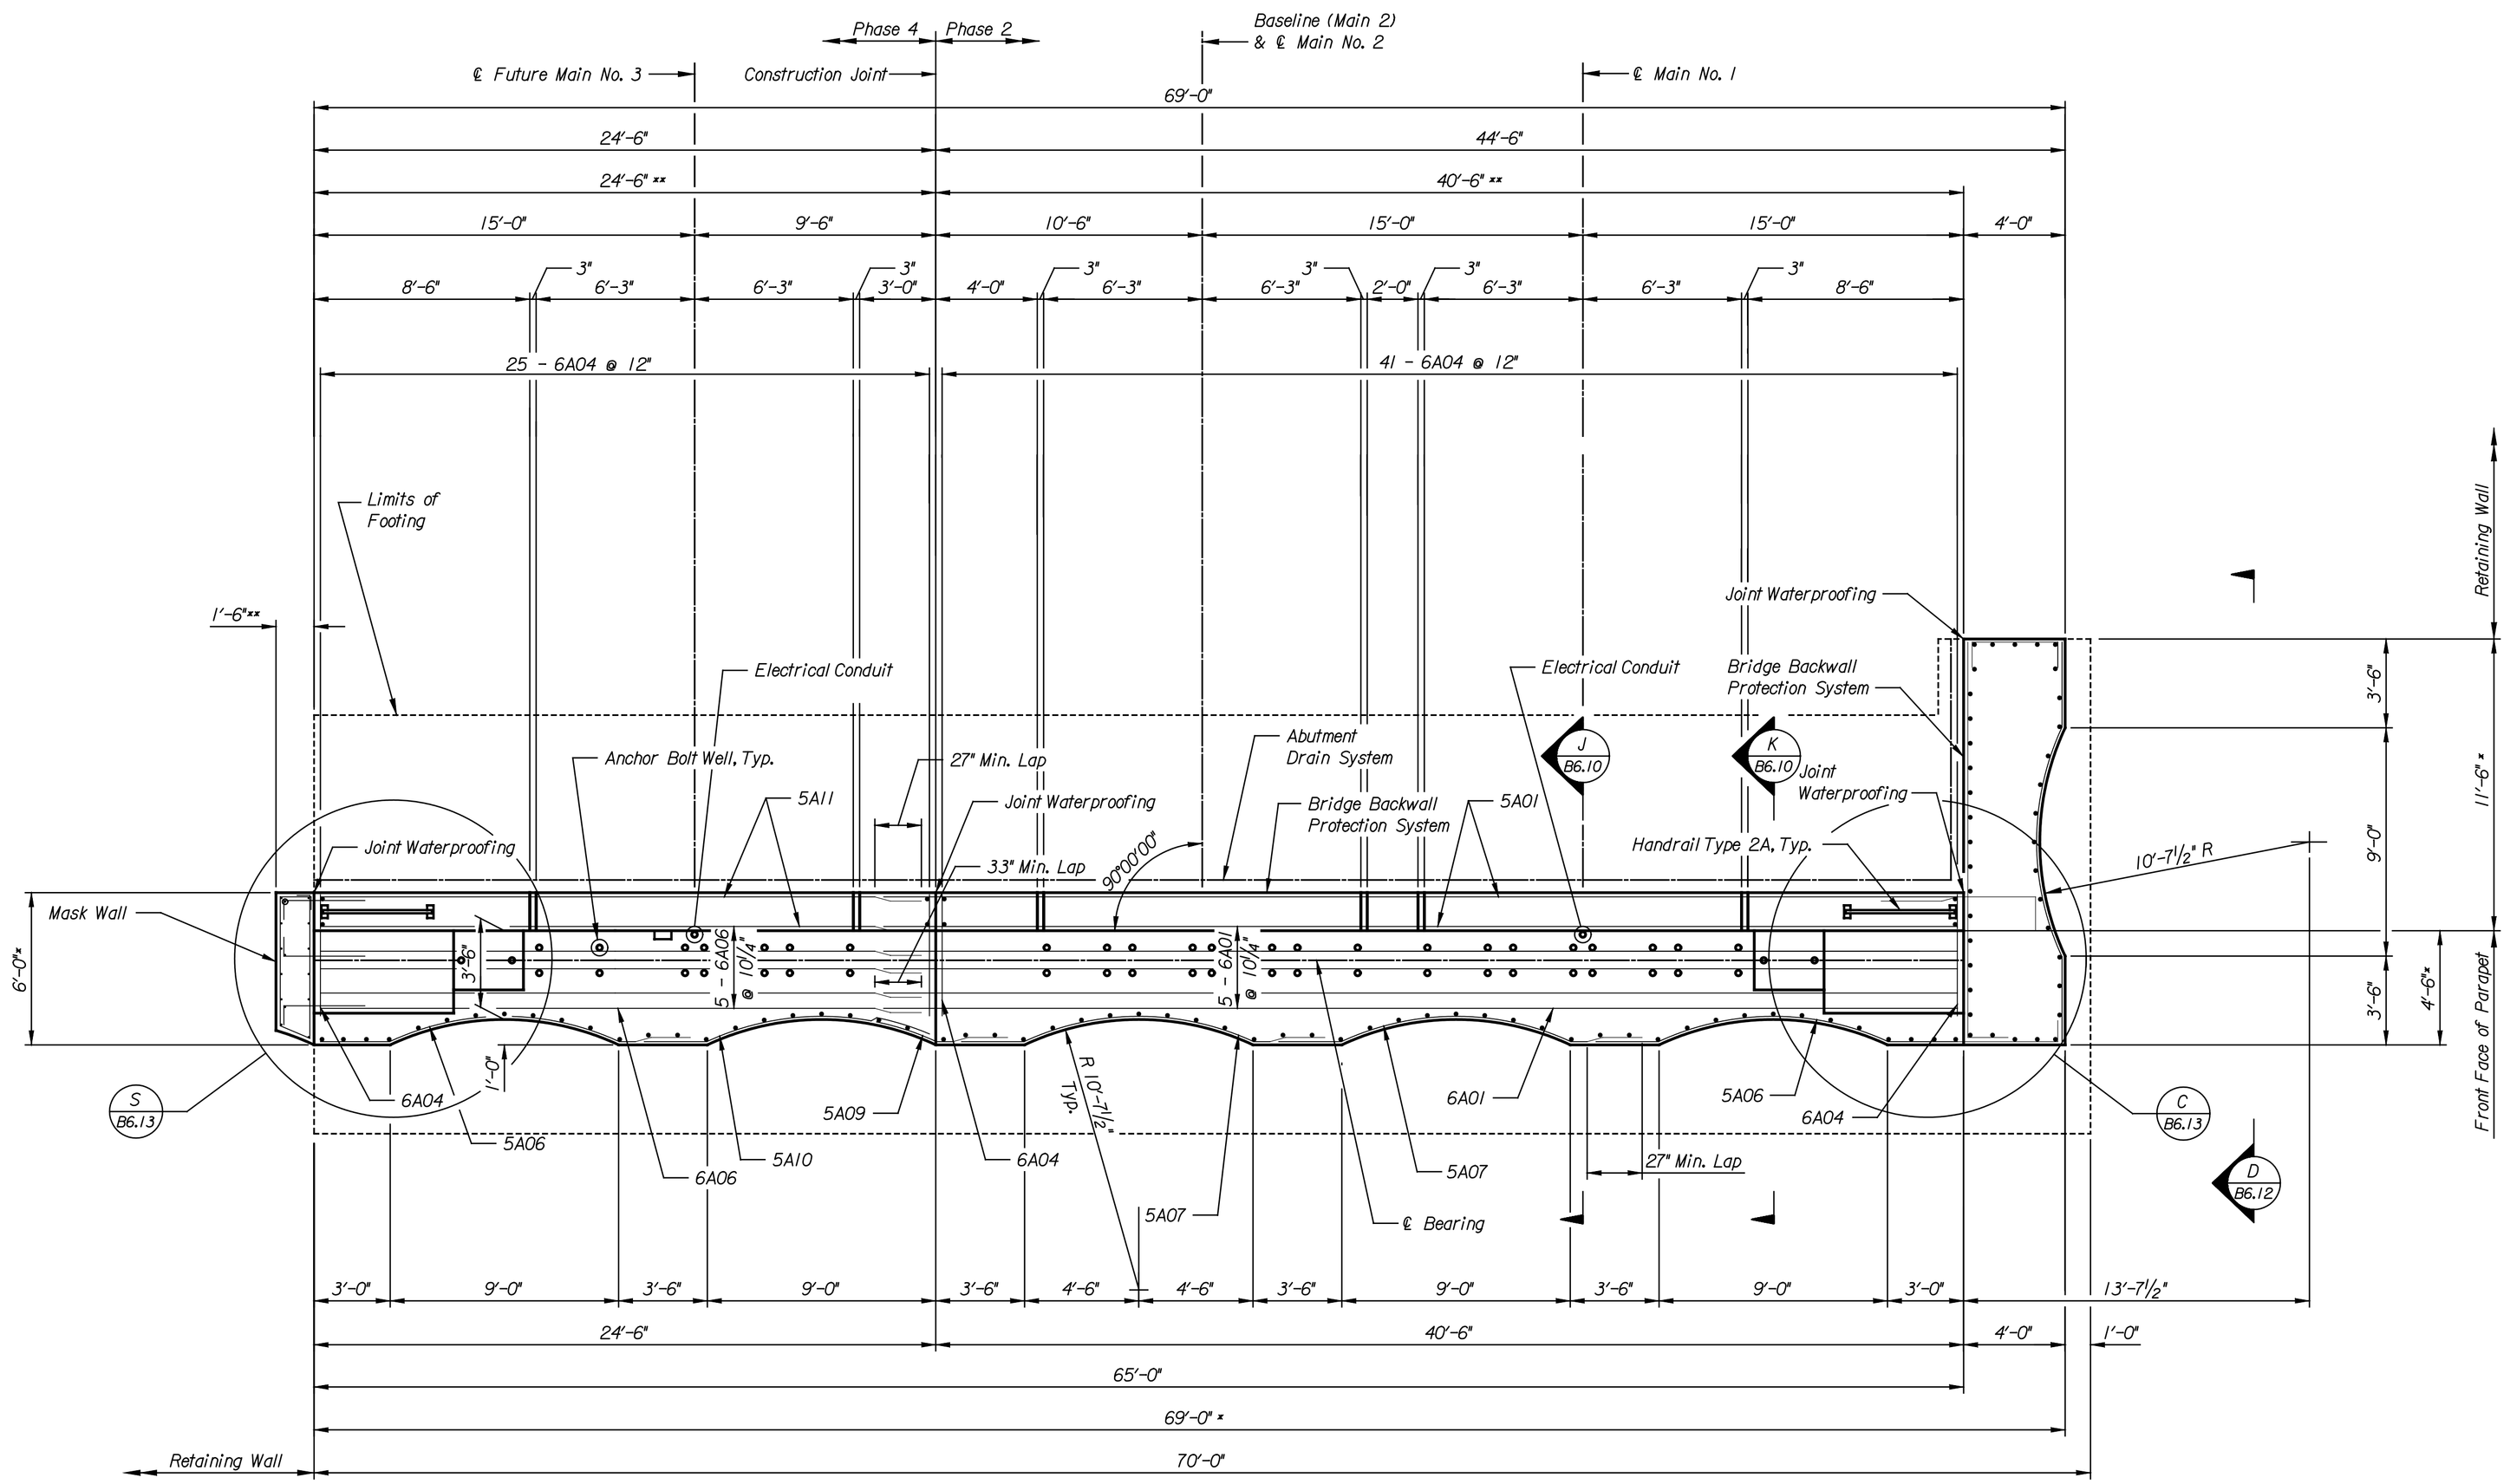

PLAN

Scale: 1/4" = 1'-0"

NOTE:
x Limits of Concrete Masonry Coating, Concrete Sealer and Graffiti Protection System.
xx Limits of Bridge Backwall Protection.

This sheet designed by:

HNTB
ARCHITECTS ENGINEERS PLANNERS

NO.	DATE	REVISIONS	BY	APP'D
3				
2				
1				

CITY OF WICHITA

WICHITA CENTRAL CORRIDOR

IST STREET
ABUTMENT NO. 2 PLAN

SHEET NO.	OF	SCALE AS NOTED	APP'D				
DESIGNED	FKD	DETAILED	DJJ	QUANTITIES	DJJ	TRACED	DJJ
DESIGN CK.	DMH	DETAIL CK.	JWH	QUAN.CK.	DMH	TRACE CK.	DMH

LOCATION: BNSF BR. 212.2 WICHITA, KS LINE SEGMENT 7400

Plotted on: 04-JAN-2005 13:26 $time$
djamison Plot Queue: $queue$
Plot Scale: $scale$ Pen Table: $pentable$
Design Filename: K:\b29049\Bridges\Dec2004\Base Bid\OldStreet\drawings\f607.dgn.