STATE	PROJECT NO.	YEAR	SHEET NO.	TOTAL SHEETS
KANSAS	472-84071	2005	B8.17	

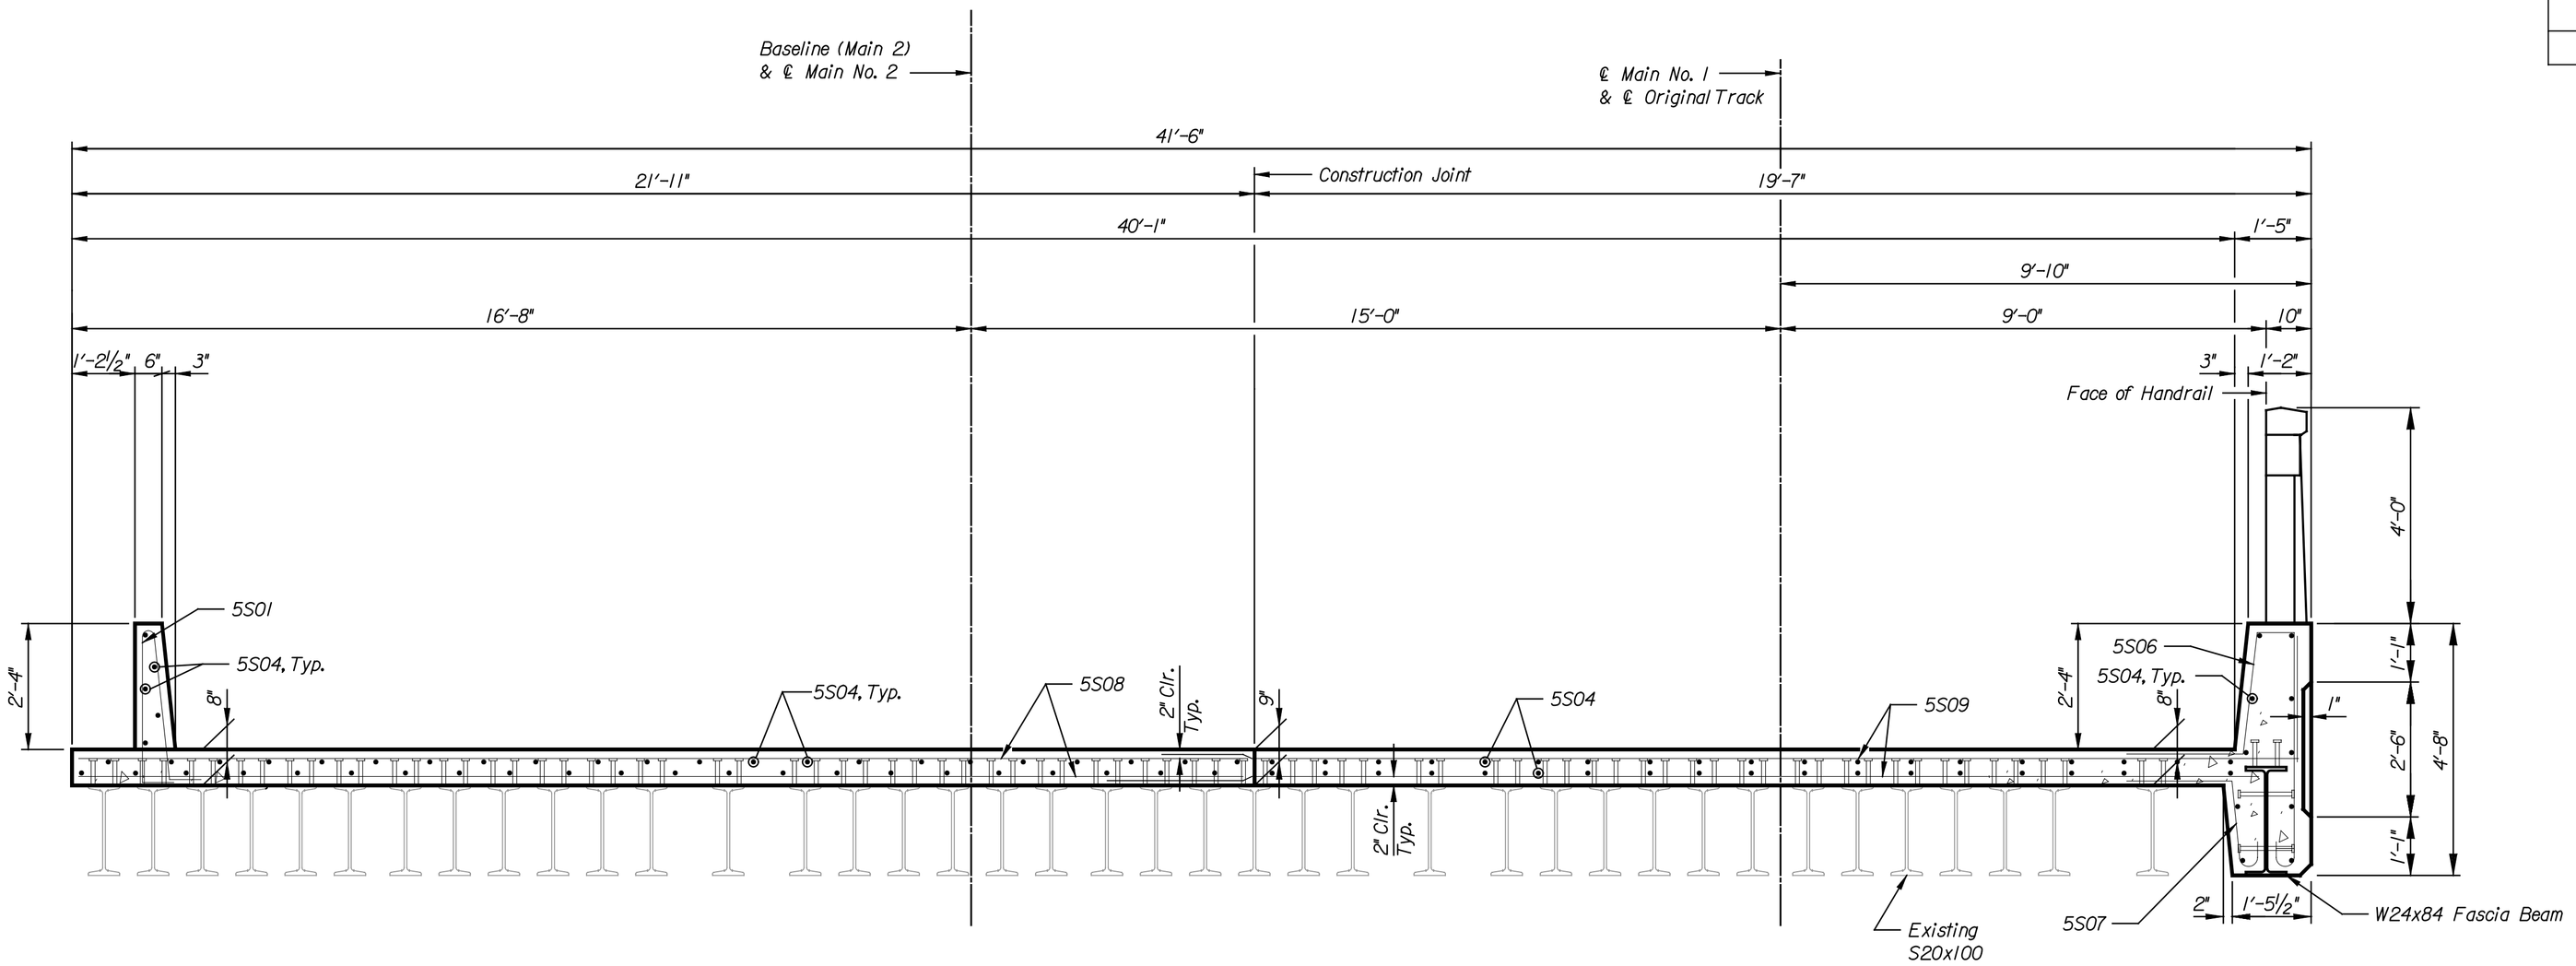

SECTION FF (B8.16)
Scale: ½" = 1'-0"

Note:
Span 2 Shown.
Span 3 & 4 Similar.

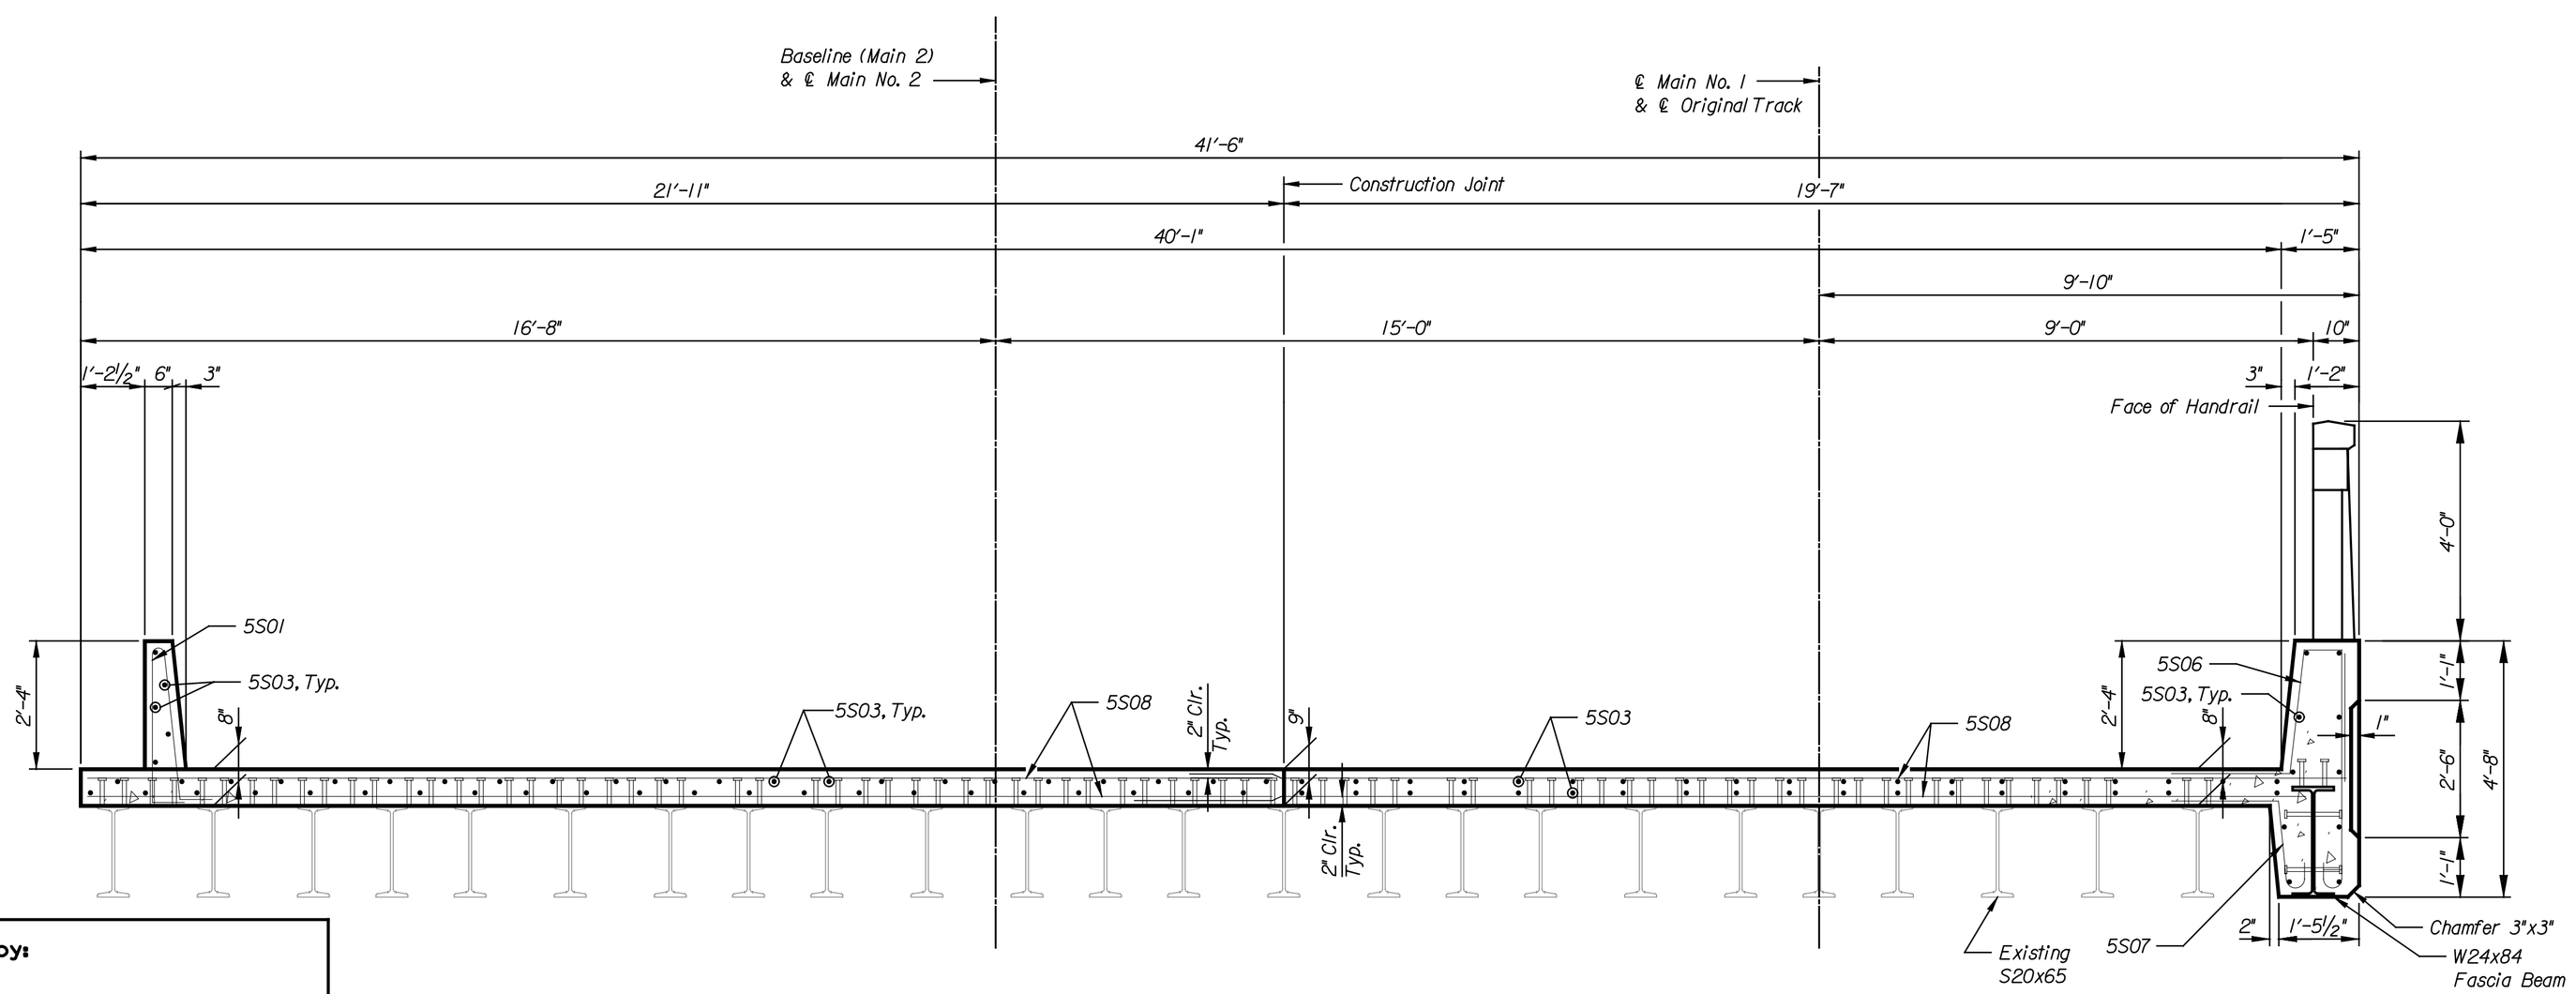

SECTION GG (B8.16)
Scale: ½" = 1'-0"

Note:
Span 1 Shown.
Span 5 Similar.

DATE	BY

NO.	DATE	REVISIONS	BY	APP'D
3				
2				
1				

CITY OF WICHITA

WICHITA CENTRAL CORRIDOR

DOUGLAS AVENUE
DECK SECTION

SHEET NO. OF		SCALE AS NOTED	APP'D		
DESIGNED	FKD	DETAILED	WFB	QUANTITIES DJJ	TRACED DJJ
DESIGN CK.	CMS	DETAIL CK.	JWH	QUAN.CK. DMH	TRACE CK. DMH

LOCATION:
BNSF BR. 210.8 LINE SEGMENT 7400
WICHITA, KS

This sheet designed by:

HNTB
ARCHITECTS ENGINEERS PLANNERS

Plotted on: 04-JAN-2005 12:47 $time$
djamison Plot Queue: $queue$
Pen Table: $pentable$
Plot Scale: $scale$
Design Filename: K:\B23049\Bridges\Dec2004\Base B16\Douglas\Drawings\d07.dgn.