PROJECT NO.	SHEET NO.	TOTAL SHEETS
472-84071	S15.6	x

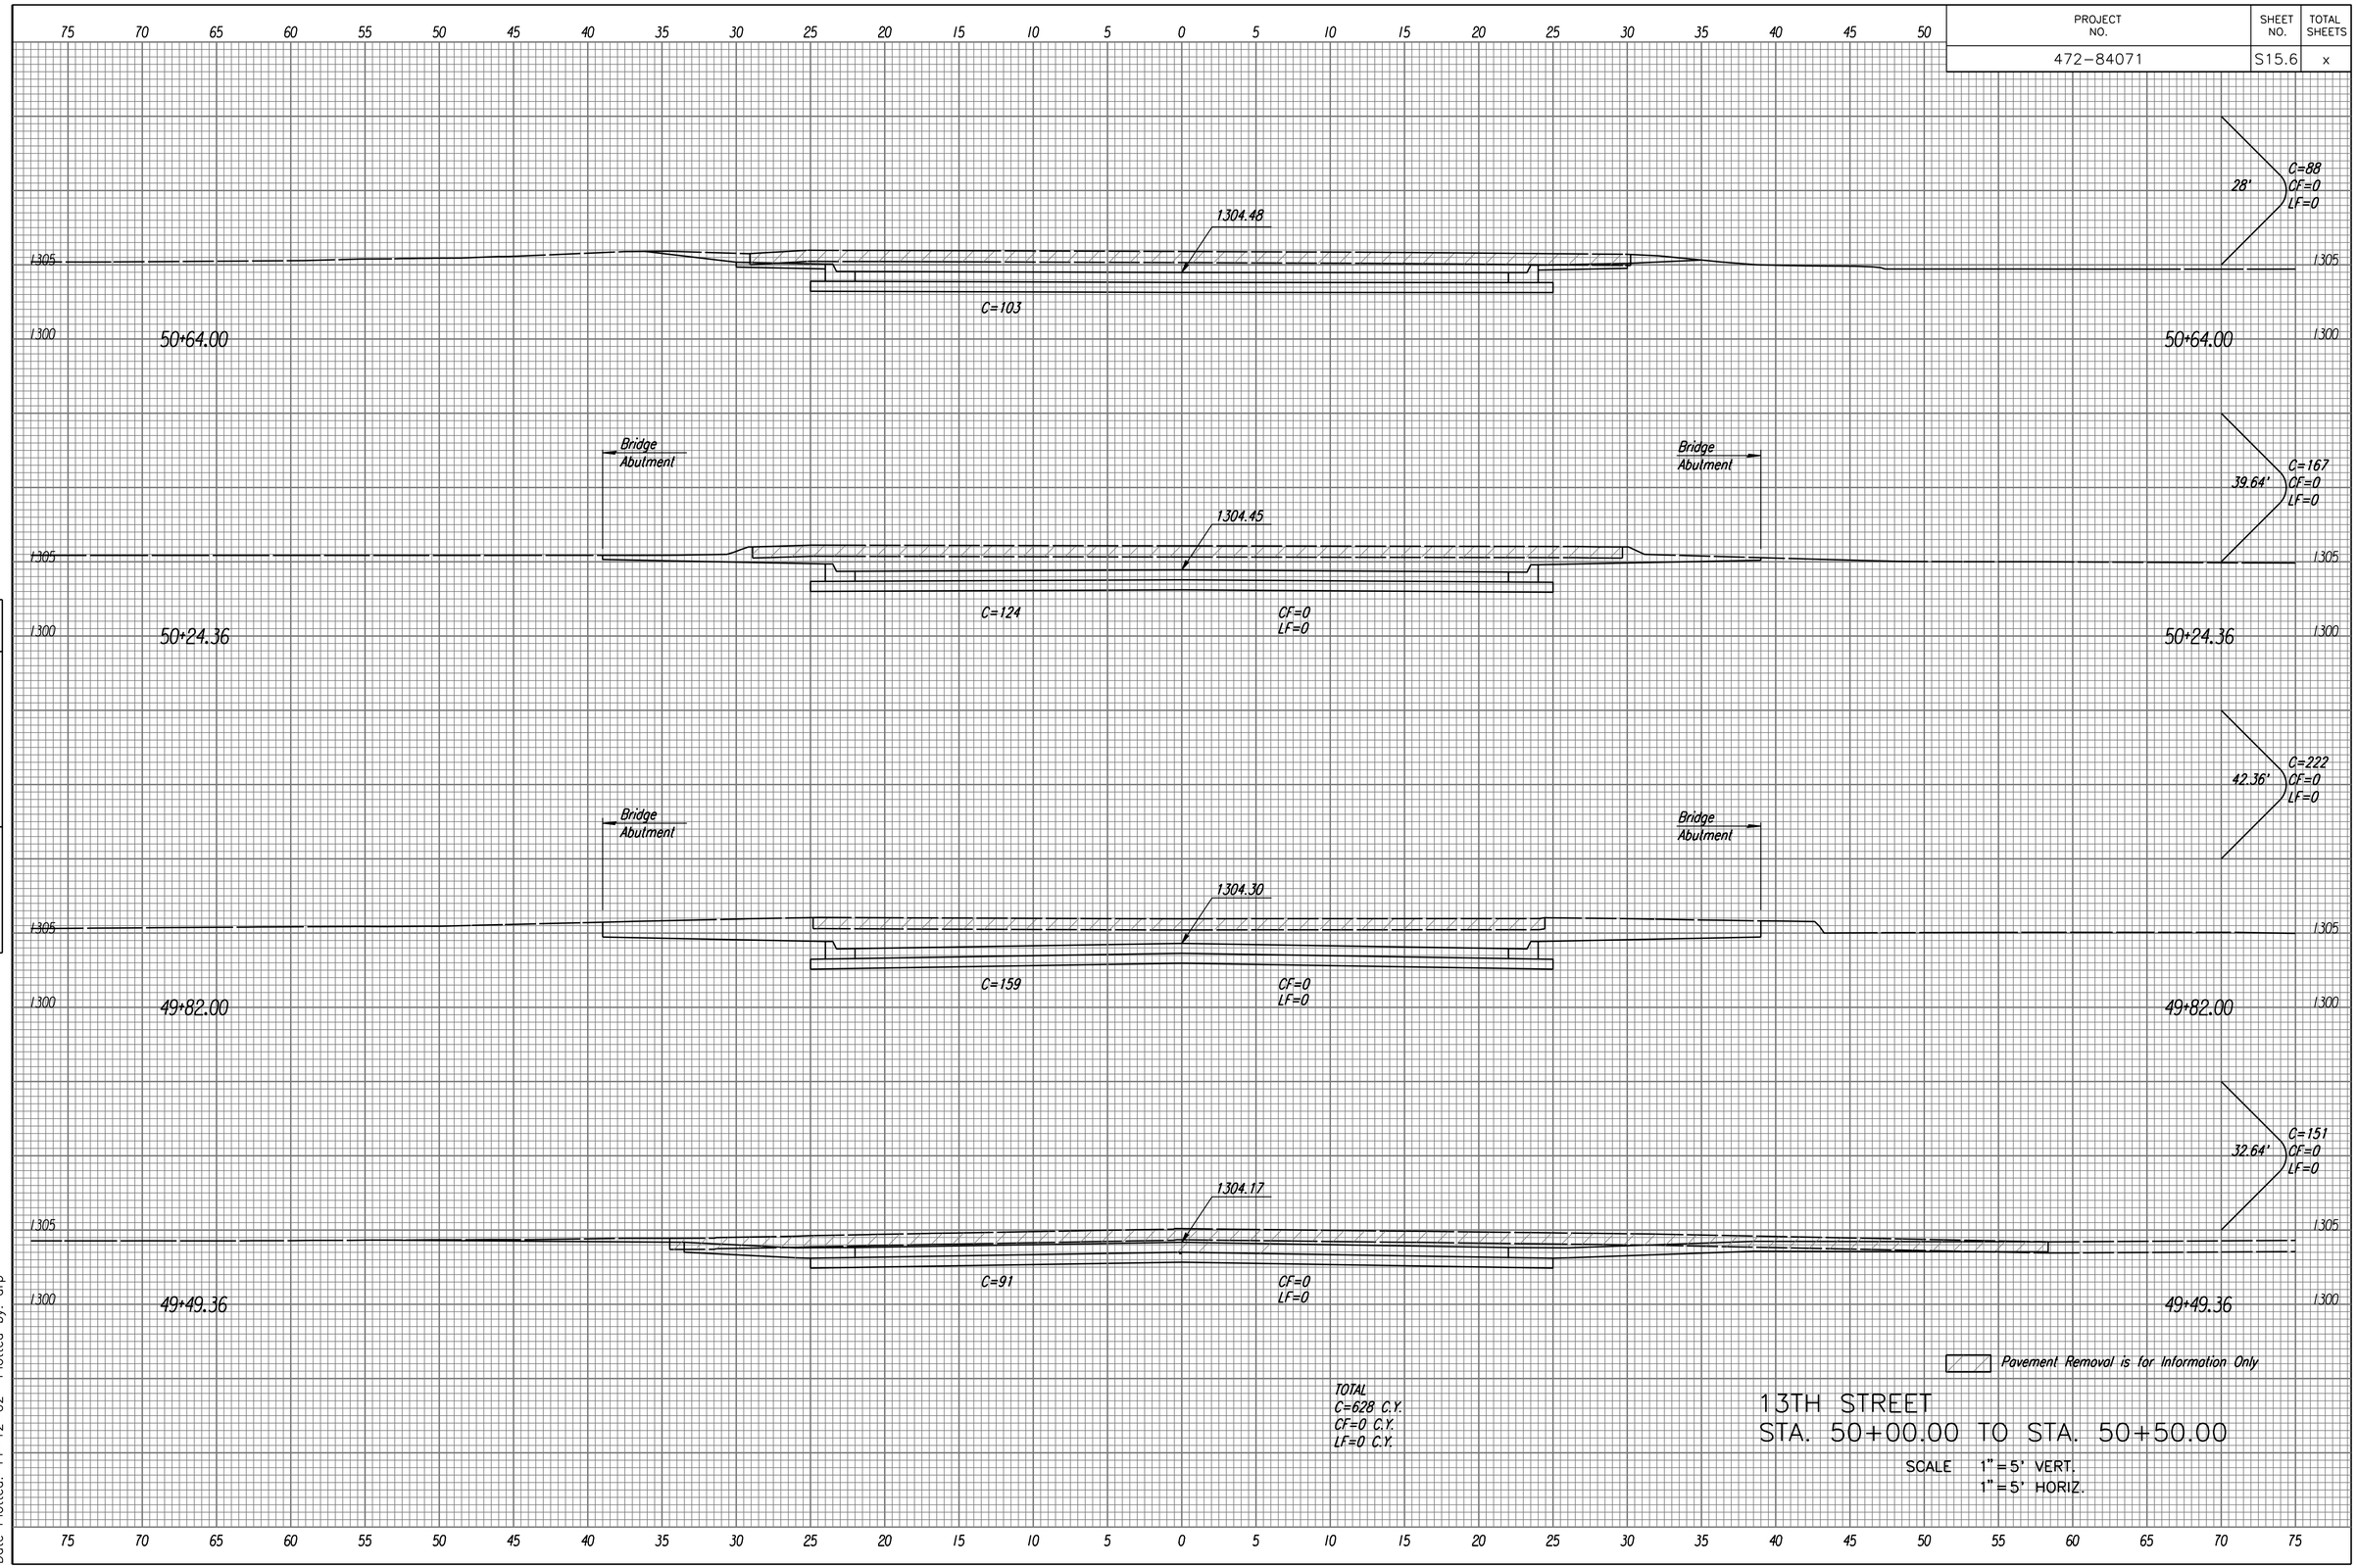

REFERENCES NOTED	BY	DATE
REFERENCES CHECKED		

i:/1999/99189/Bid set 3/xsect/13th_xs.dgn
Date Plotted: 11-12-02 Plotted by: drp