STATE	PROJECT NO.	YEAR	SHEET NO.	TOTAL SHEETS
KANSAS	472-84071	2005	DA1.6	

DATE	BY

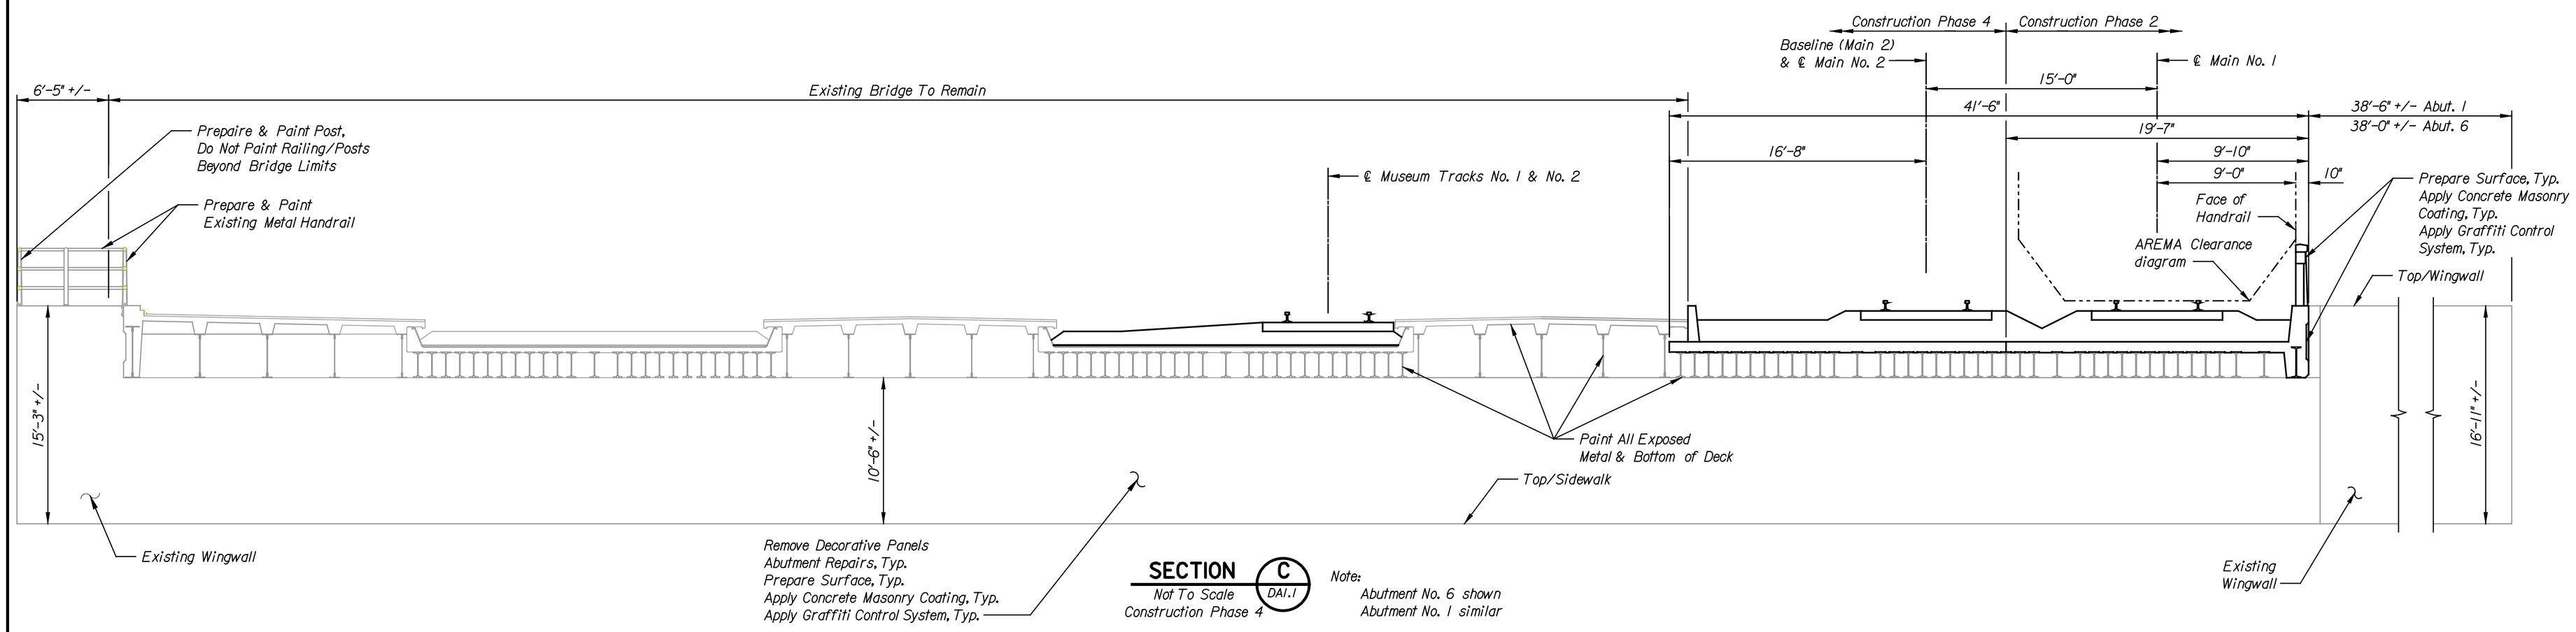

SECTION C (DA1.1)
Not To Scale
Construction Phase 4

Note:
Abutment No. 6 shown
Abutment No. 1 similar

NOTES:
Field verify all dimensions and sizes.

BNSF BR. 210.8 — LINE SEGMENT 7400 — WICHITA, KS

This sheet designed by:

HNTB
ARCHITECTS ENGINEERS PLANNERS

NO.	DATE	REVISIONS	BY	APP'D
3				
2				
1				

CITY OF WICHITA

WICHITA CENTRAL CORRIDOR

ALTERNATE 8
DOUGLAS AVENUE
TYPICAL SECTIONS - PHASE 4

SHEET NO.	OF	SCALE AS NOTED	APP'D				
DESIGNED	FKD	DETAILED	DJJ	QUANTITIES	DJJ	TRACED	DJJ
DESIGN CK.	CMS	DETAIL CK.	JWH	QUAN.CK.	DMH	TRACE CK.	DMH

Plotted on: 04-JAN-2005 12:25 $time$
djamison Plot Queue: $queue$
Plot Scale: $scale$ Pen Tables: $pentable$
Design Filename: K:\B29049\BridgesDec2004\Douglas Alternate\Drawings\d02c.dgn