STATE	PROJECT NO.	YEAR	SHEET NO.	TOTAL SHEETS
KANSAS	54-87 K-8258-01	2007	436	556

300 mm Panel

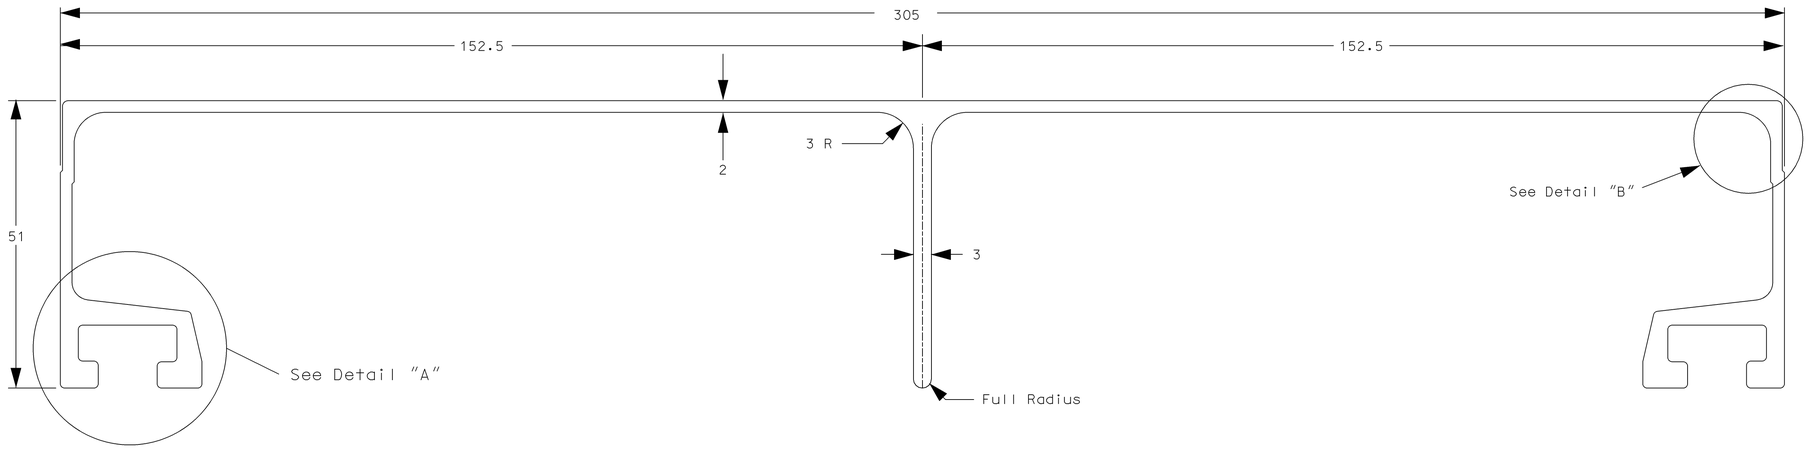

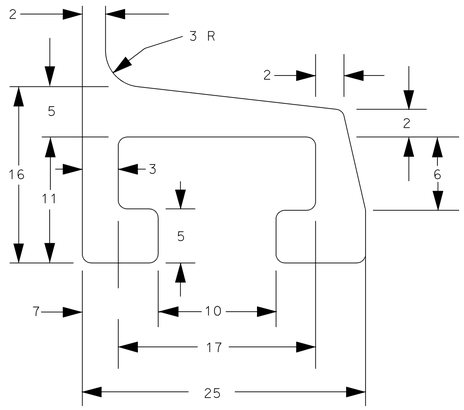

NOTE:

.031" Radius on all unspecified rounds and fillets.

Detail "A"

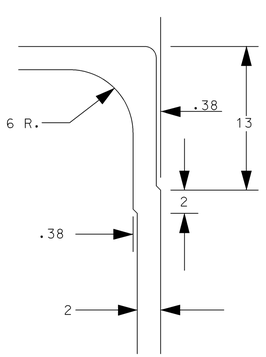

Detail "B"

150 mm Panel

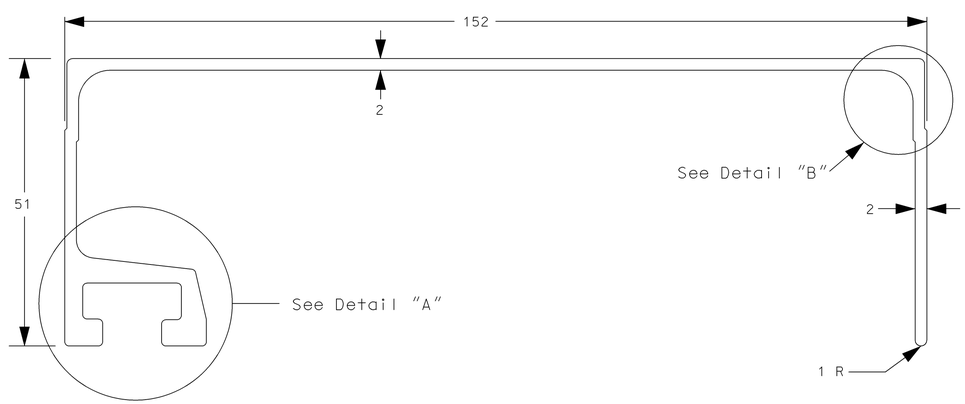

For extruded panel signs with an overall height in intervals of 150mm, use the 150mm panel at the top or bottom of the sign. All other panels are to be the 300mm panel.

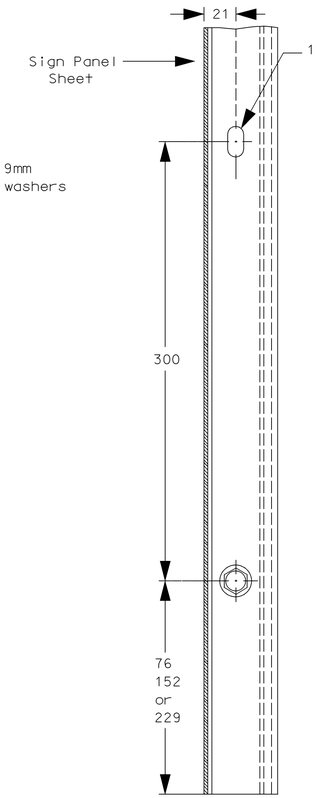

PANEL CONNECTIONS

PANEL CONNECTOR SLOTS

All Dimensions in millimeters

NO.	DATE	REVISIONS	BY	APP'D
3				
2				
1				

KANSAS DEPARTMENT OF TRANSPORTATION

REINFORCED PANEL DETAILS
EXTRUDED FABRICATION (2mm)
(2 OF 2)

TE555si 07-01-03

FHWA APPROVAL 07-22-2003		APP'D Steven A. Buckley	
DESIGNED DDG	DETAILED BAM	QUANTITIES	TRACED
DESIGN CK. SAB	DETAIL CK. DDG	QUAN. CK.	TRACE CK.

Plotted By : 00USERNAME00 Thacher Bldg., 4th Floor
Plot File : 0000000000DGNSPEC0000000000000
Plot Date : 0000@STIME000000