SCALE:

PLAN: LAT. & LONG. 0 20 40

PROFILE: HORIZ. SAME AS ABOVE

VERT. 0 5

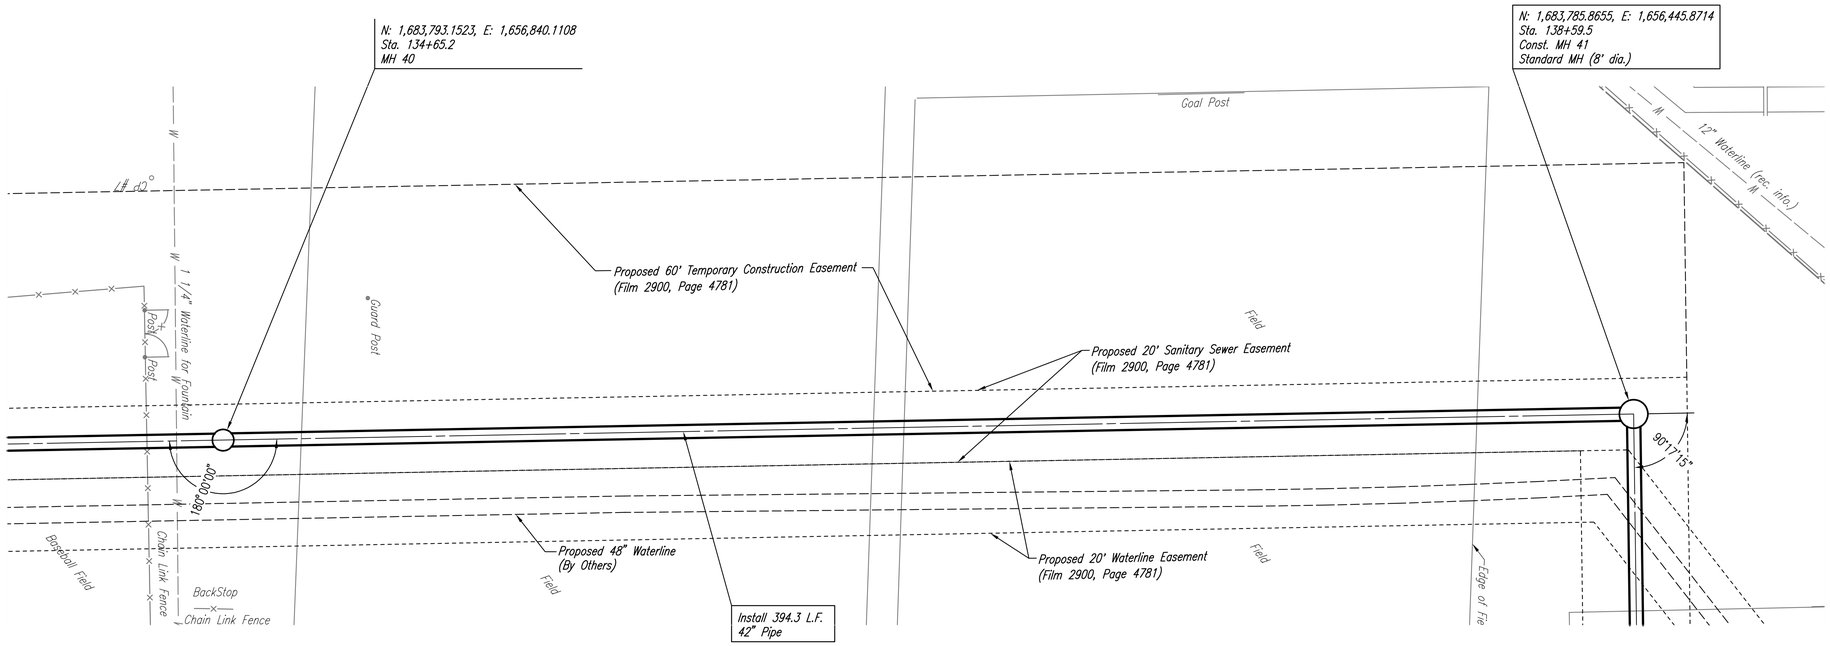

SANITARY SEWER LINE NO. 1

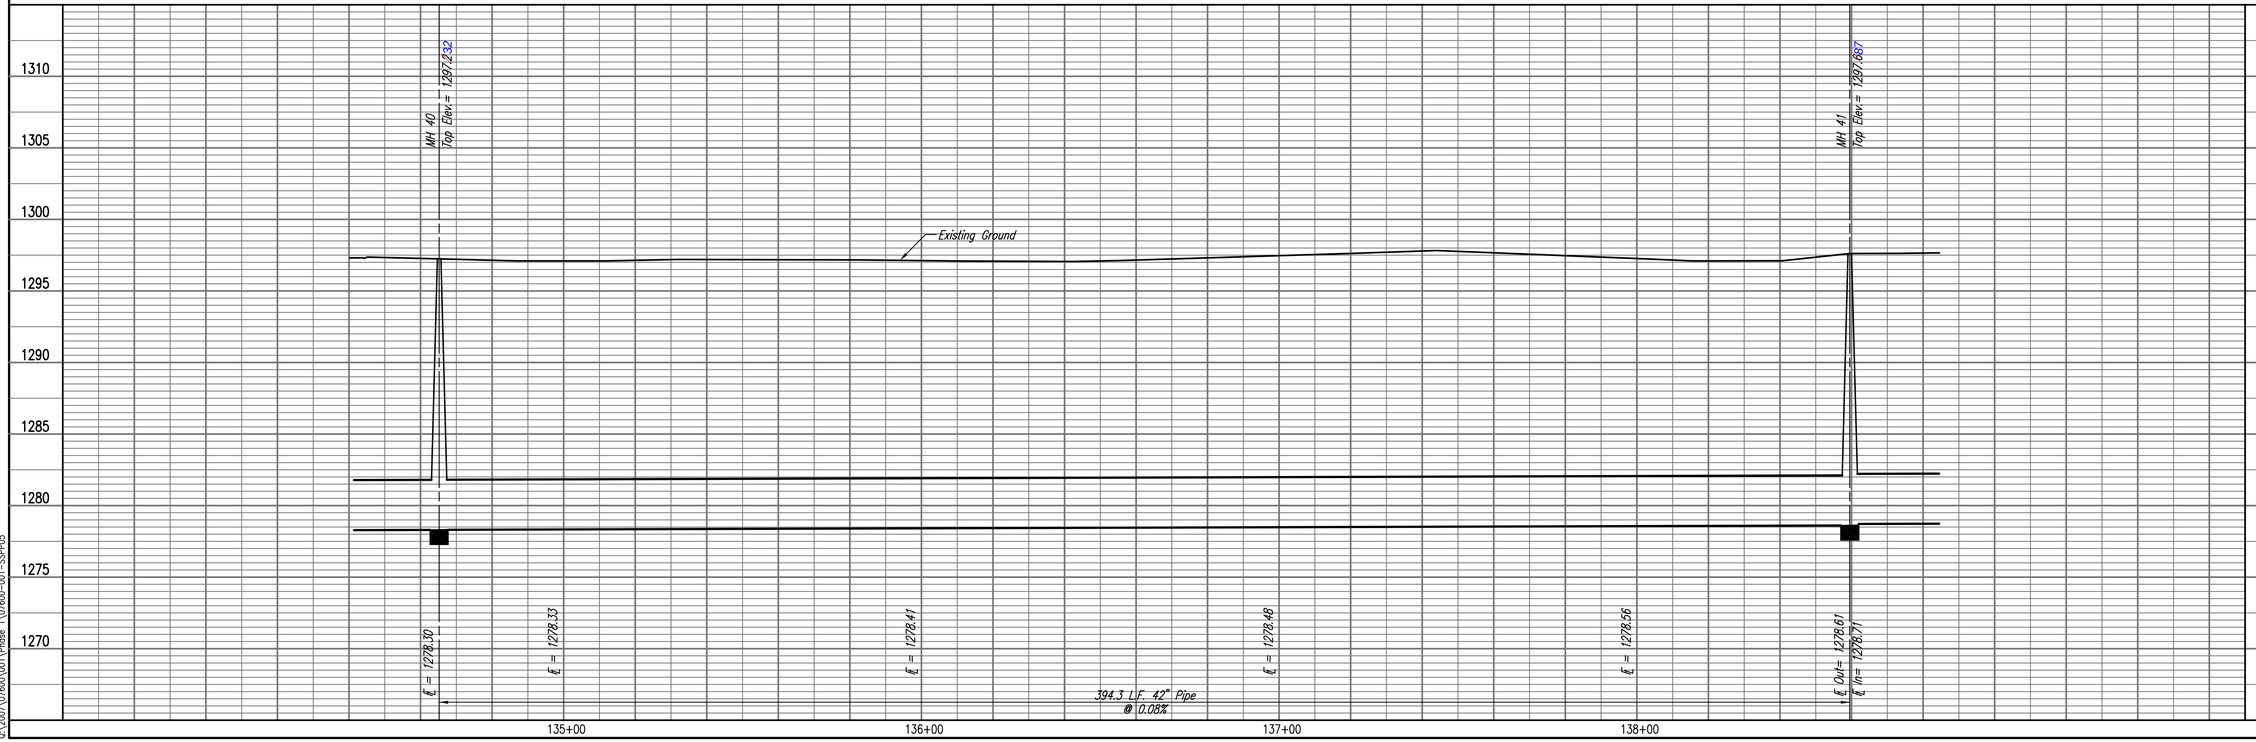

PLAN	CHECKED	BY	DATE
	CHECKED		

PROFILE	CHECKED	BY	DATE
	CHECKED		

Saved 02-02-2009 9:42:23 AM by CSL
Plot Scale: 1:20 02-02-2009 2:46:59 PM by JAN
G:\2007\07600\001\Phase 1\07600-001-SSP105

RELOCATION OF SANITARY SEWER NO. 23 INTERCEPTOR
PHASE 1: ENGLISH/I-135 TO KELLOGG/GROVE

SANITARY SEWER LINE NO. 1

JAMES L. ARMOUR, P.E. – CITY ENGINEER
CITY OF WICHITA PROJECT NO. 468-84375

Professional Engineering Consultants, P.A.
303 S. TOPEKA • WICHITA, KANSAS 67202
316-262-2691 • FAX 316-262-3003

Designed By MDK, EJB
Drawn By CSL, RJW
Job No. 35-07600-001
Date AUGUST 2008