P:\Projects\Projects 3300-3399\3342E (Bella Chase 2nd Addition)\dwg, SS Line 2, 6/5/2008 9:28:05 AM, GRG_B

Bellechase 2nd Addition

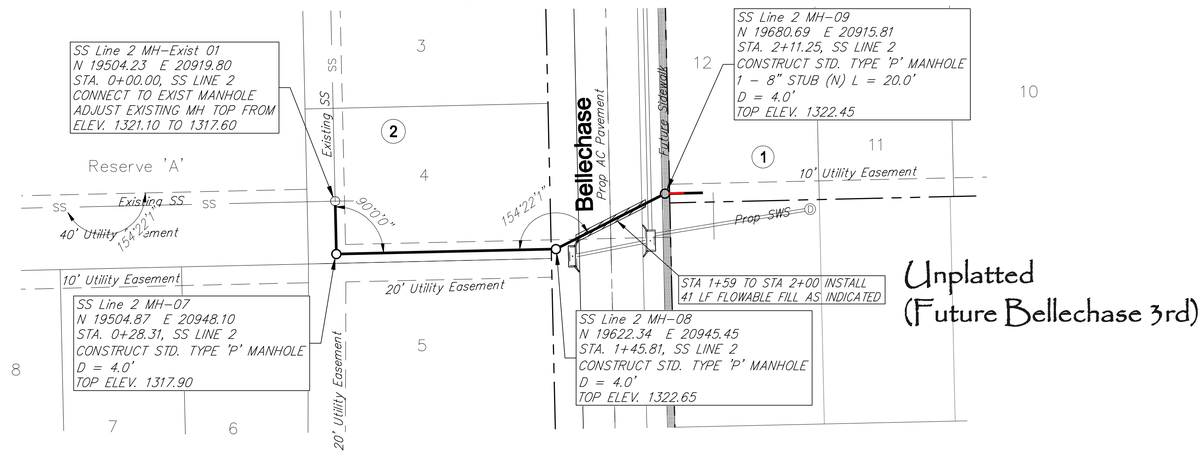

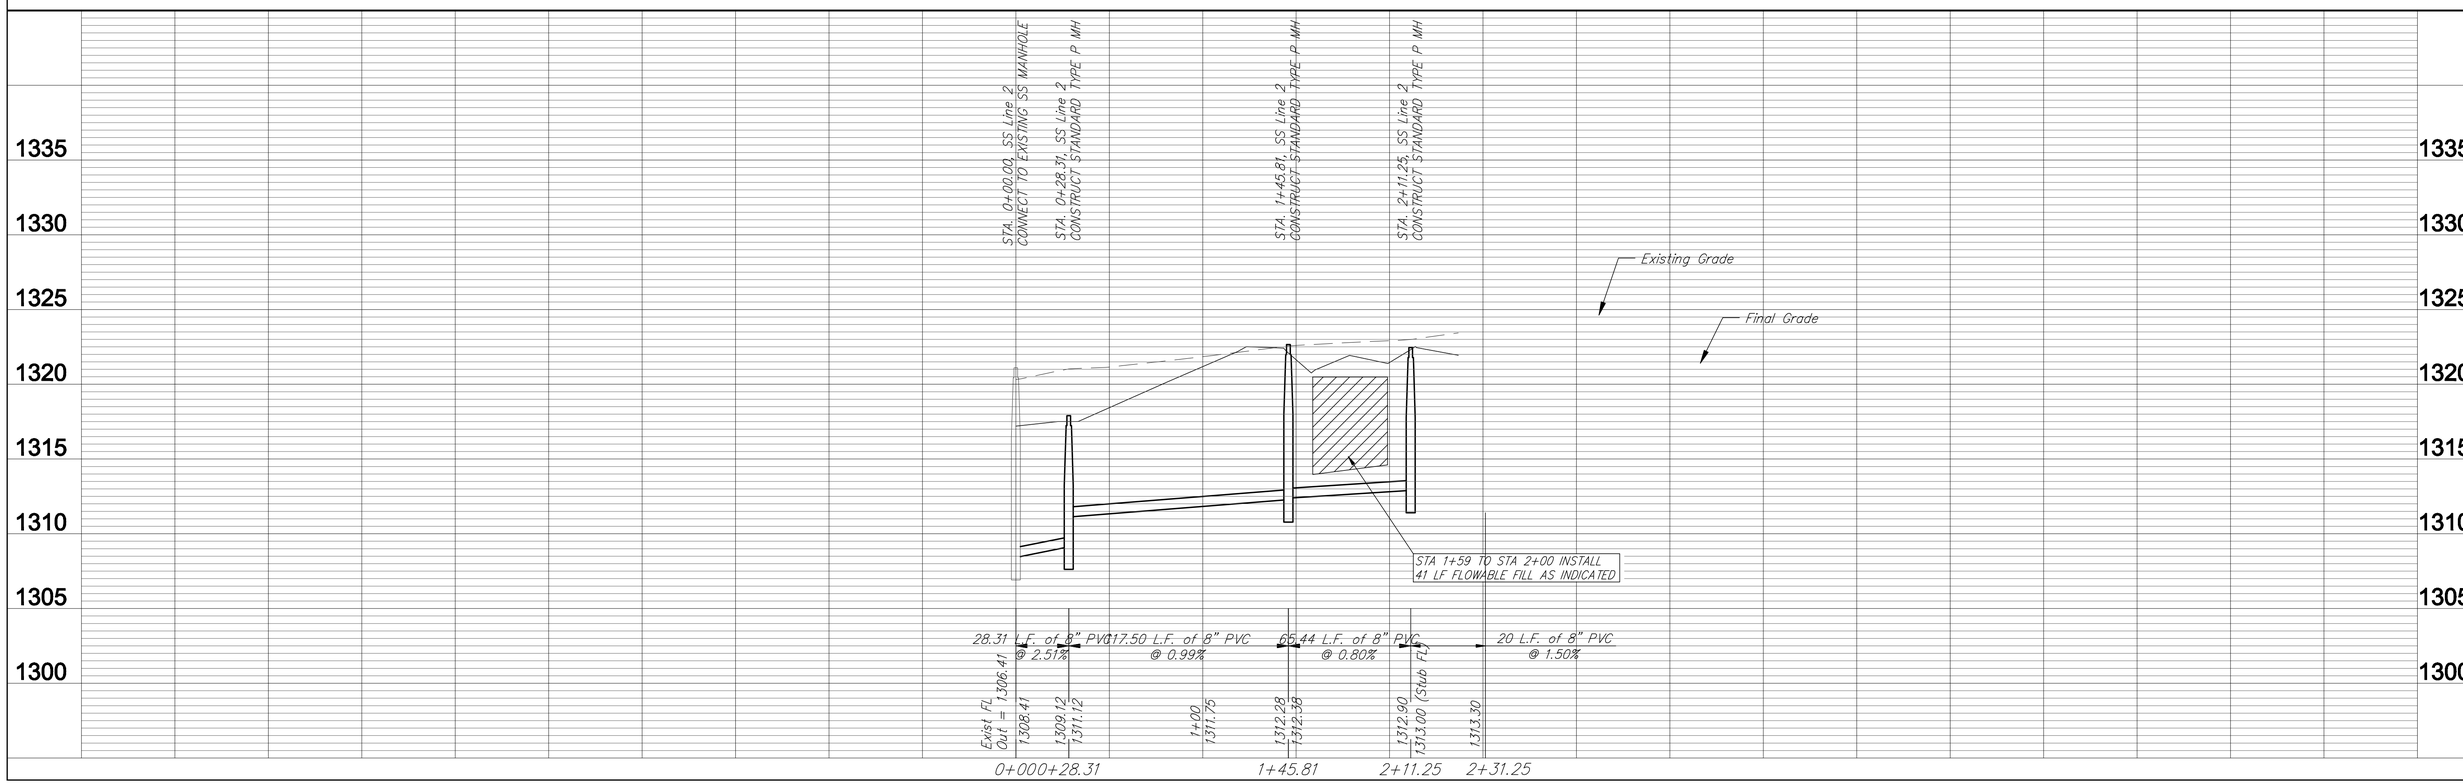

Ruggles & Bohm, P.A.
Engineering Surveying Land Planning
[illegible]

DESIGN	EJG
DRAWN	EJG
REVISED	
UTILITY	
DATE	Dec. 11, 2008
REVIEW	
PROJECT NUMBER	468-84551
DRAWING FILE	SS (SS Line 2)

SANITARY SEWER IMPROVEMENTS
LINE 2
WICHITA, KANSAS

PW JOB 3342E

SHEET 3 of 9