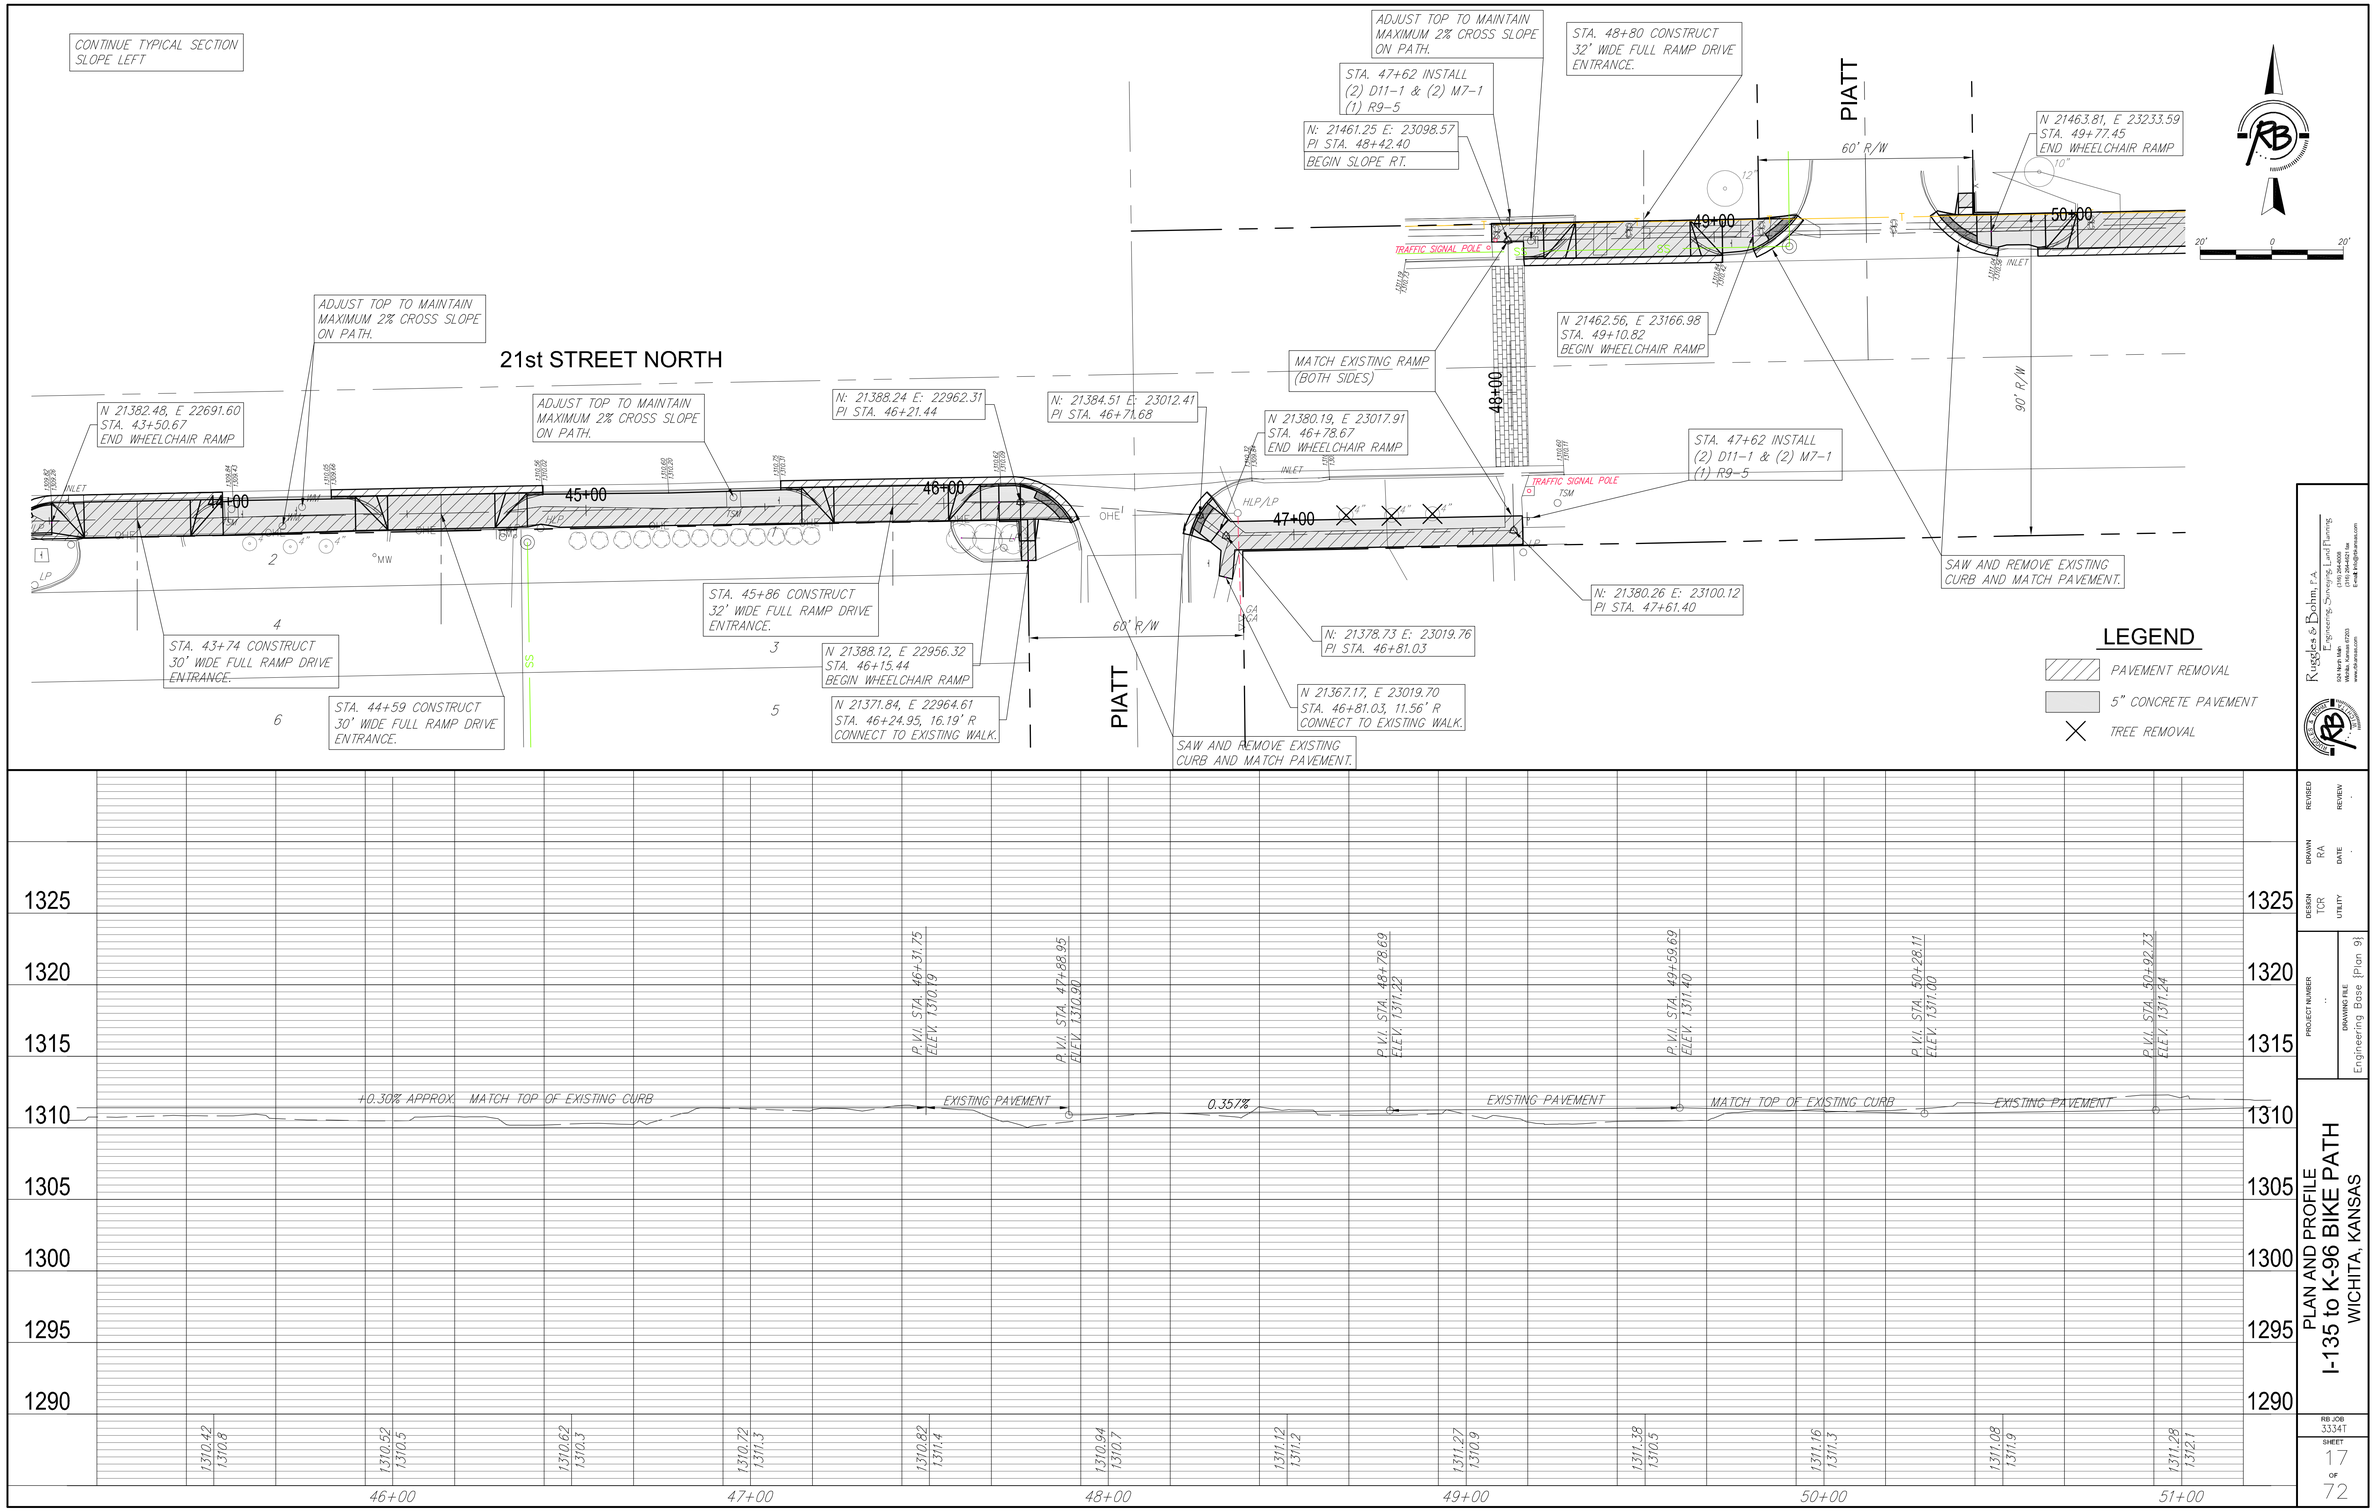

Ruggles & Bohm, P.A.
Engineering, Surveying, Land Planning
1934 North Rock Road
Wichita, Kansas 67203
(316) 264-4202
(316) 264-4203 fax
E-mail: info@rbpa-ks.com
www.rbpa-ks.com

DESIGN TCR	REVISED -
DRAWN RA	REVIEW -
UTILITY -	DATE -
PROJECT NUMBER -	DRAWING FILE Engineering Base (Plan 9)

PLAN AND PROFILE
I-135 to K-96 BIKE PATH
WICHITA, KANSAS

RB JOB 3334T

SHEET 17 OF 72