PROJECT NO.	YEAR	SHEET NO.	TOTAL SHEETS
35-08389-000-042		49	50

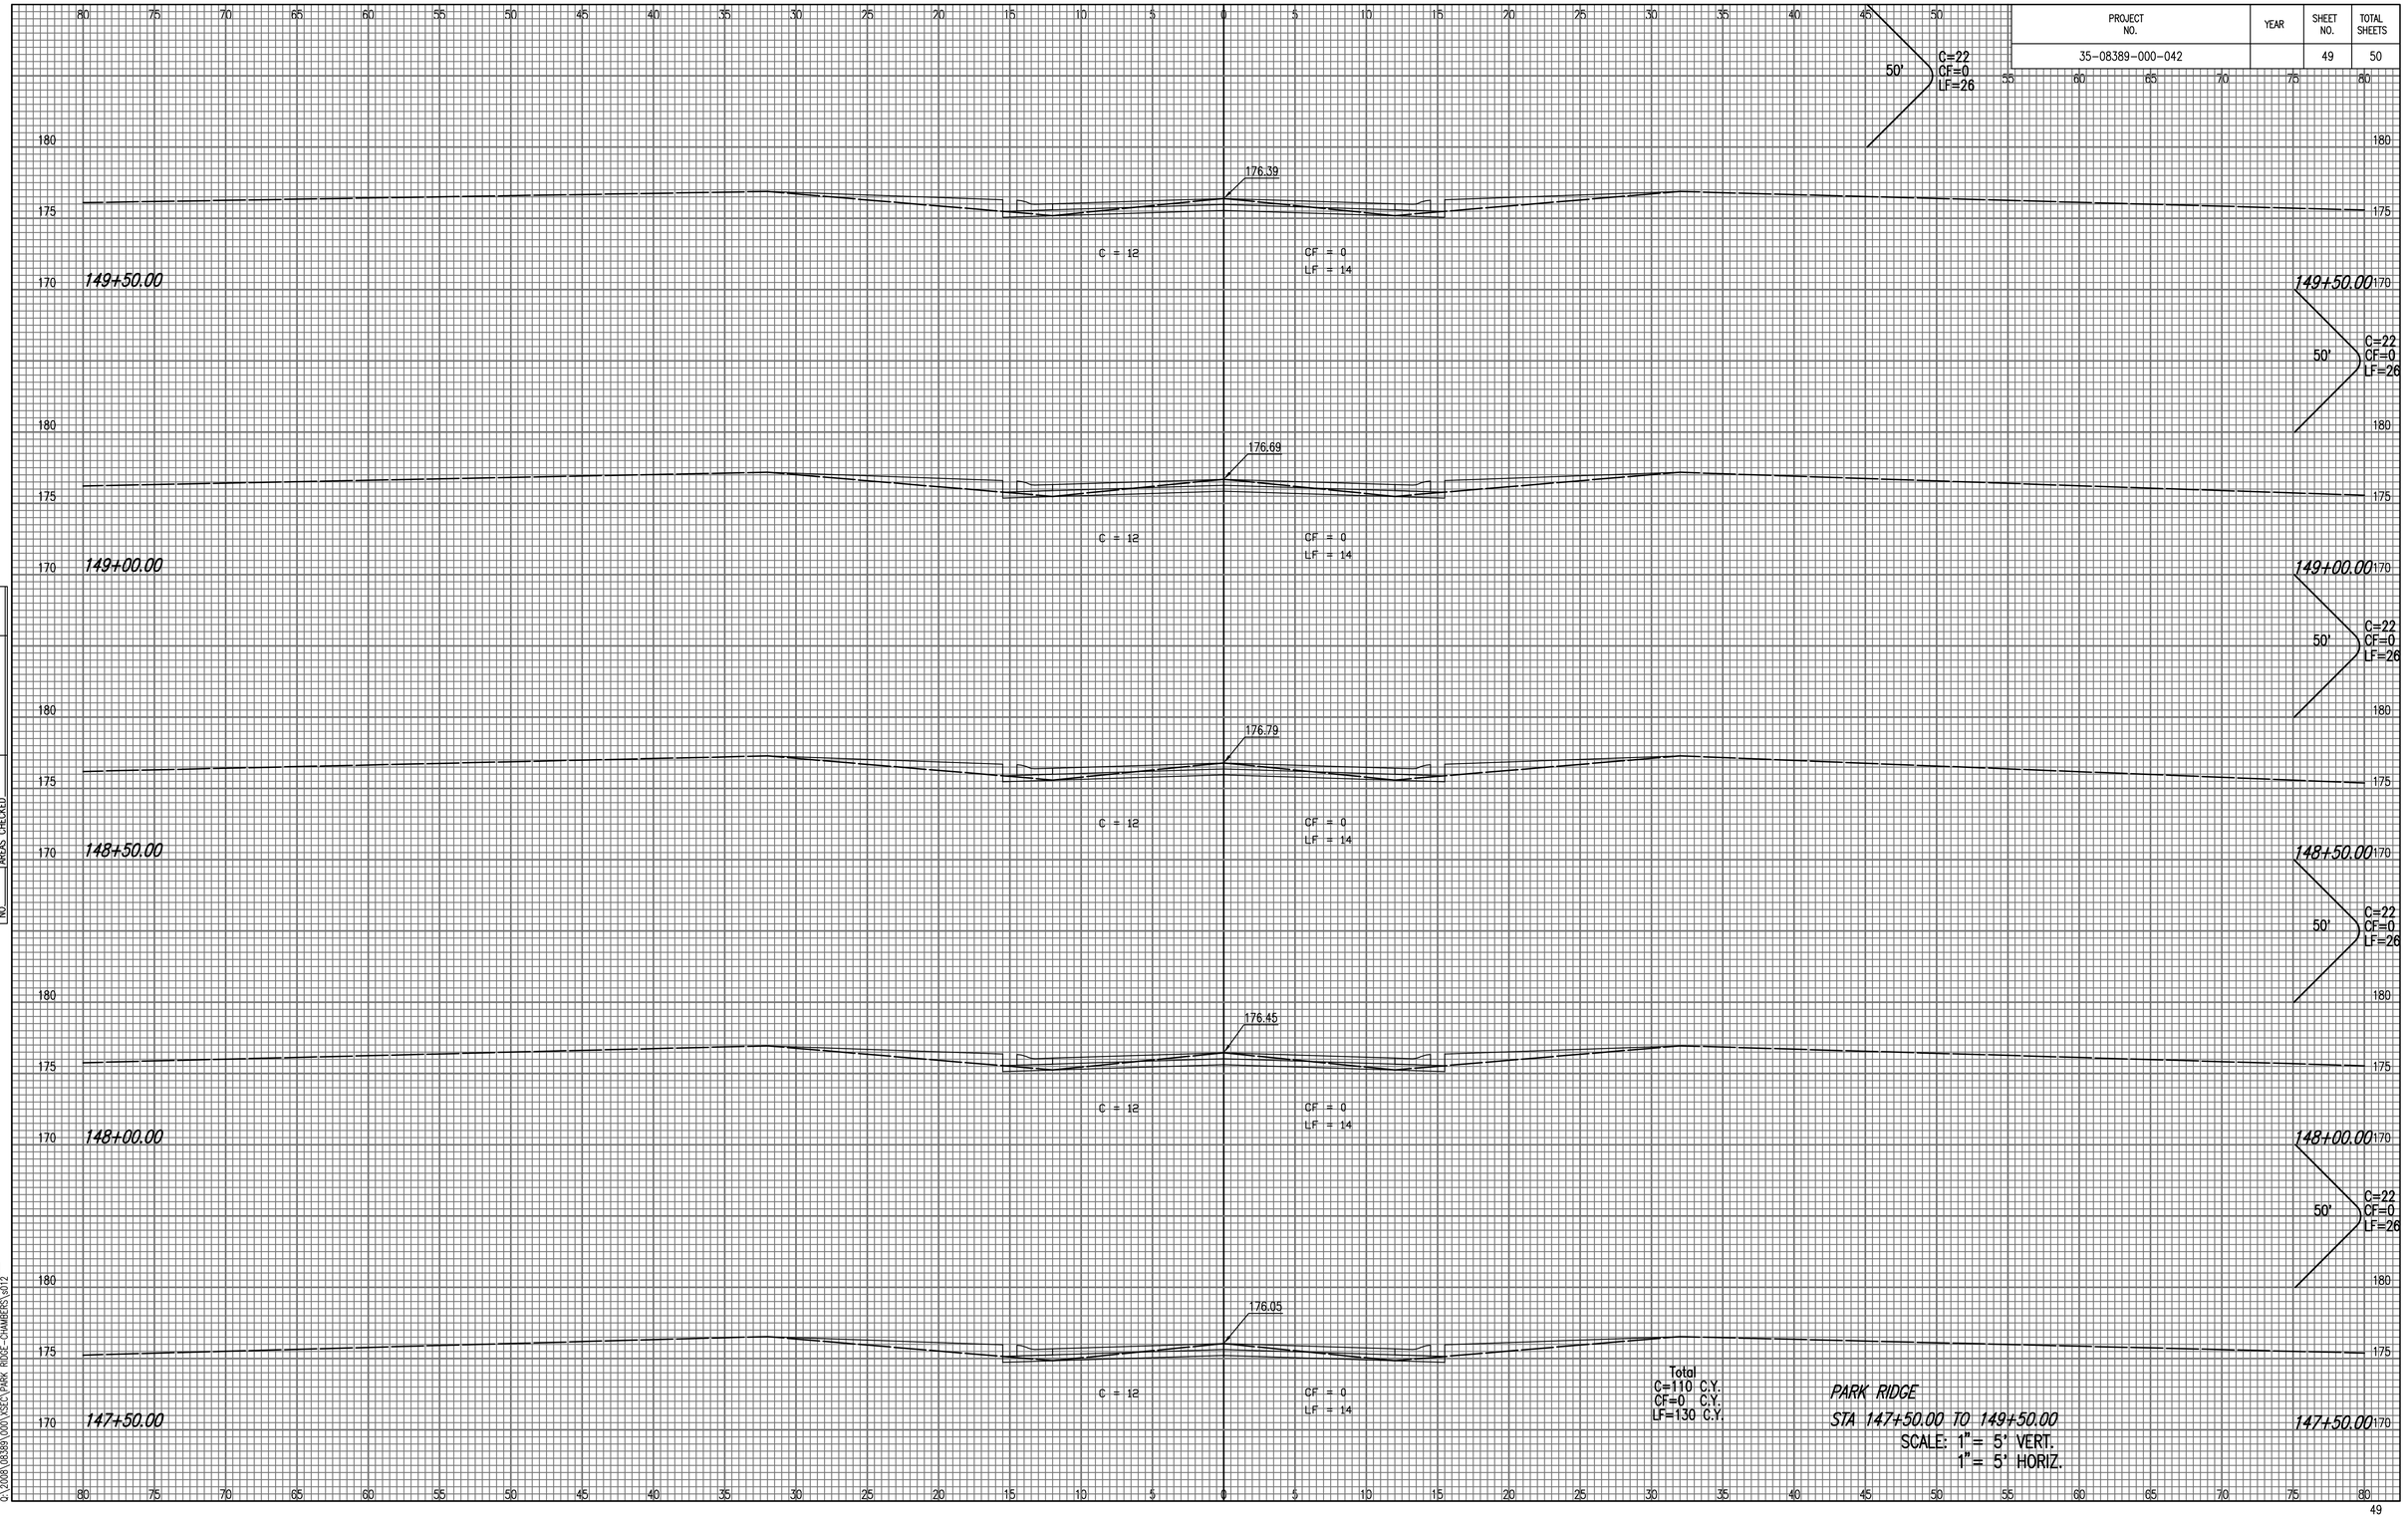

NOTE BOOK
NO.
TEMPLATE
AREAS
AREAS CHECKED

Saved: 09-30-2010 3:20:55 PM by BJS
Plot Scale: 1:1 Plot Date: 10-01-2010 1:45:01 PM by BILL_SECSON
Q:\2008\08389.000\SEC\PARK RIDGE-CHAMBERS\s012