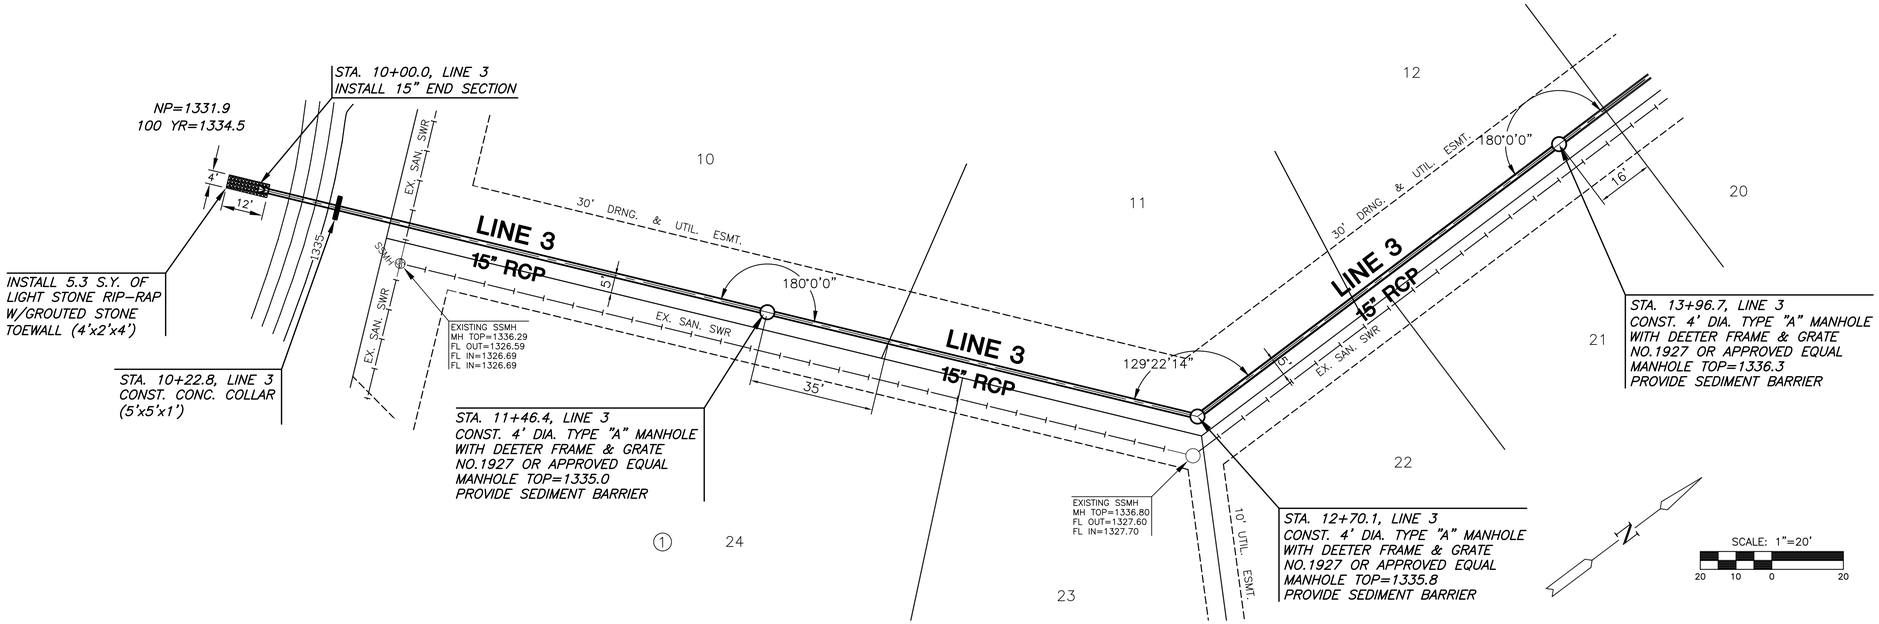

PLAN LINE 3

PROFILE LINE 3

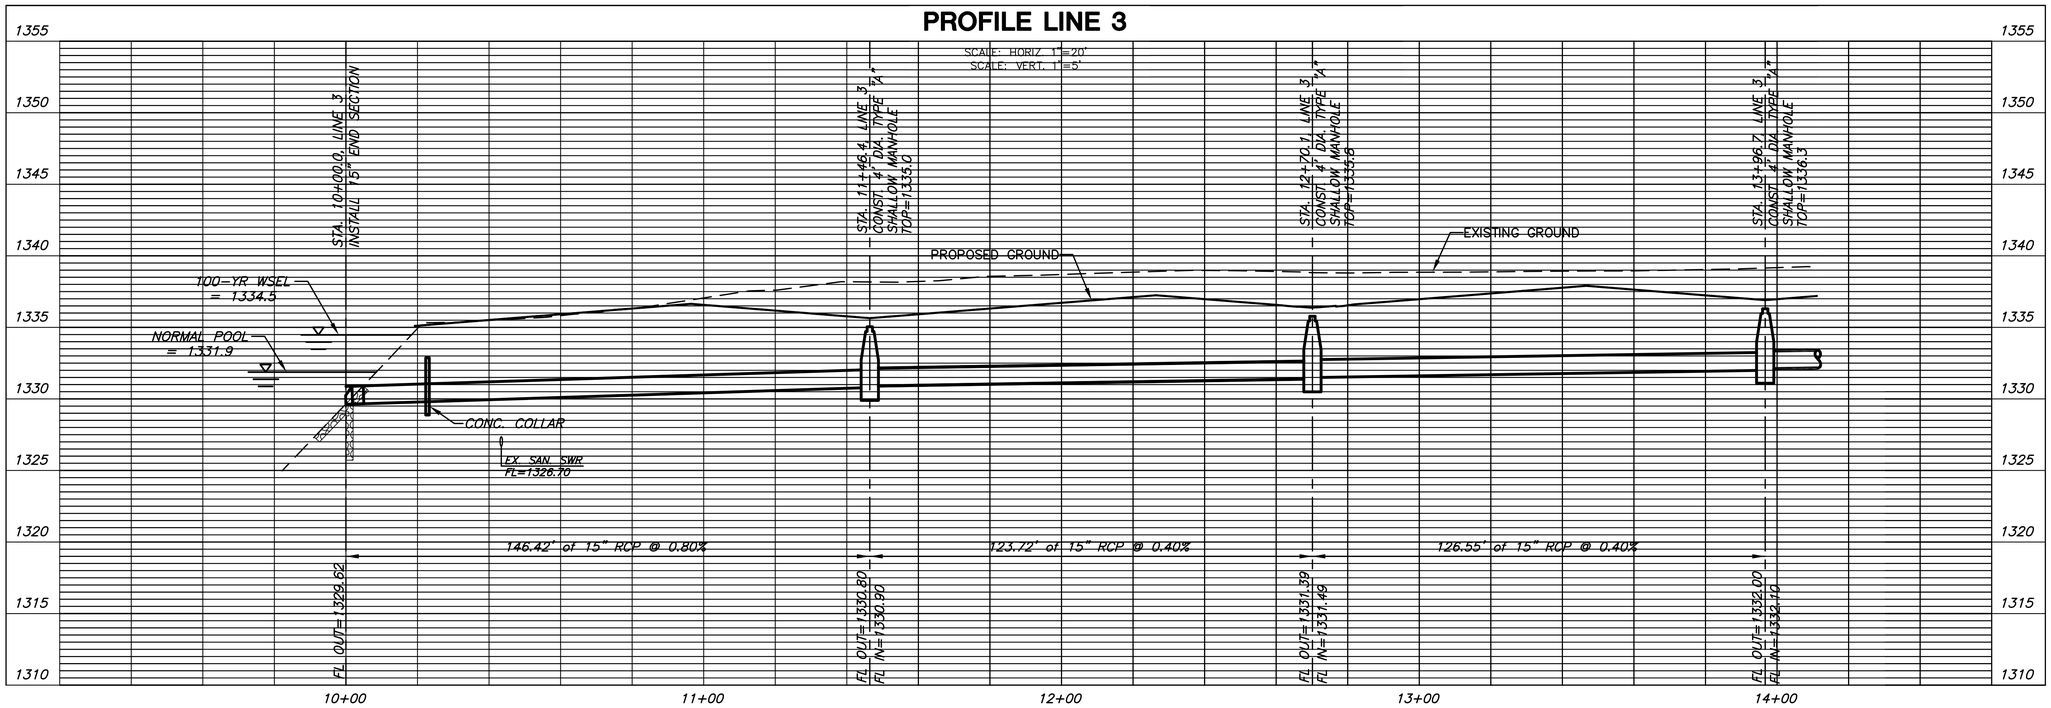

MKEC
ENGINEERING
CONSULTANTS, INC.
411 N. WEBB ROAD
WICHITA, KS. 67206
316 - 684 - 9600

PAVING AND INCIDENTAL DRAINAGE PLANS FOR
AVALON PARK 3RD ADDITION
PHASE 2

LINE 3
SHEET TITLE

10228
PROJECT NUMBER

DFL / JWC / GJA
DESIGNED / DRAWN / CHECKED

ISSUED
January 2011

REVISED

SHEET NO.
17 of 35

J:\PROJECTS_2010\10228 AVALON PARK\CADD\CIVIL\SWS\10228_03.DWG

PLOTTED: Tuesday, January 04, 2011 @ 10:57AM