BACKFILL BASIN WALLS & RETAINING WALLS WITH GRANULAR FILL CONSISTING OF CLEAN, COARSE GRAINED SAND OR GRAVEL. THE GRANULAR FILL SHALL EXTEND OUT FROM THE BASE OF THE WALL A MINIMUM OF 2 FEET AND SHOULD BE SLOPED OUT FROM THE WALL A MINIMUM OF 6 INCHES FOR EACH 1 FOOT OF FILL.

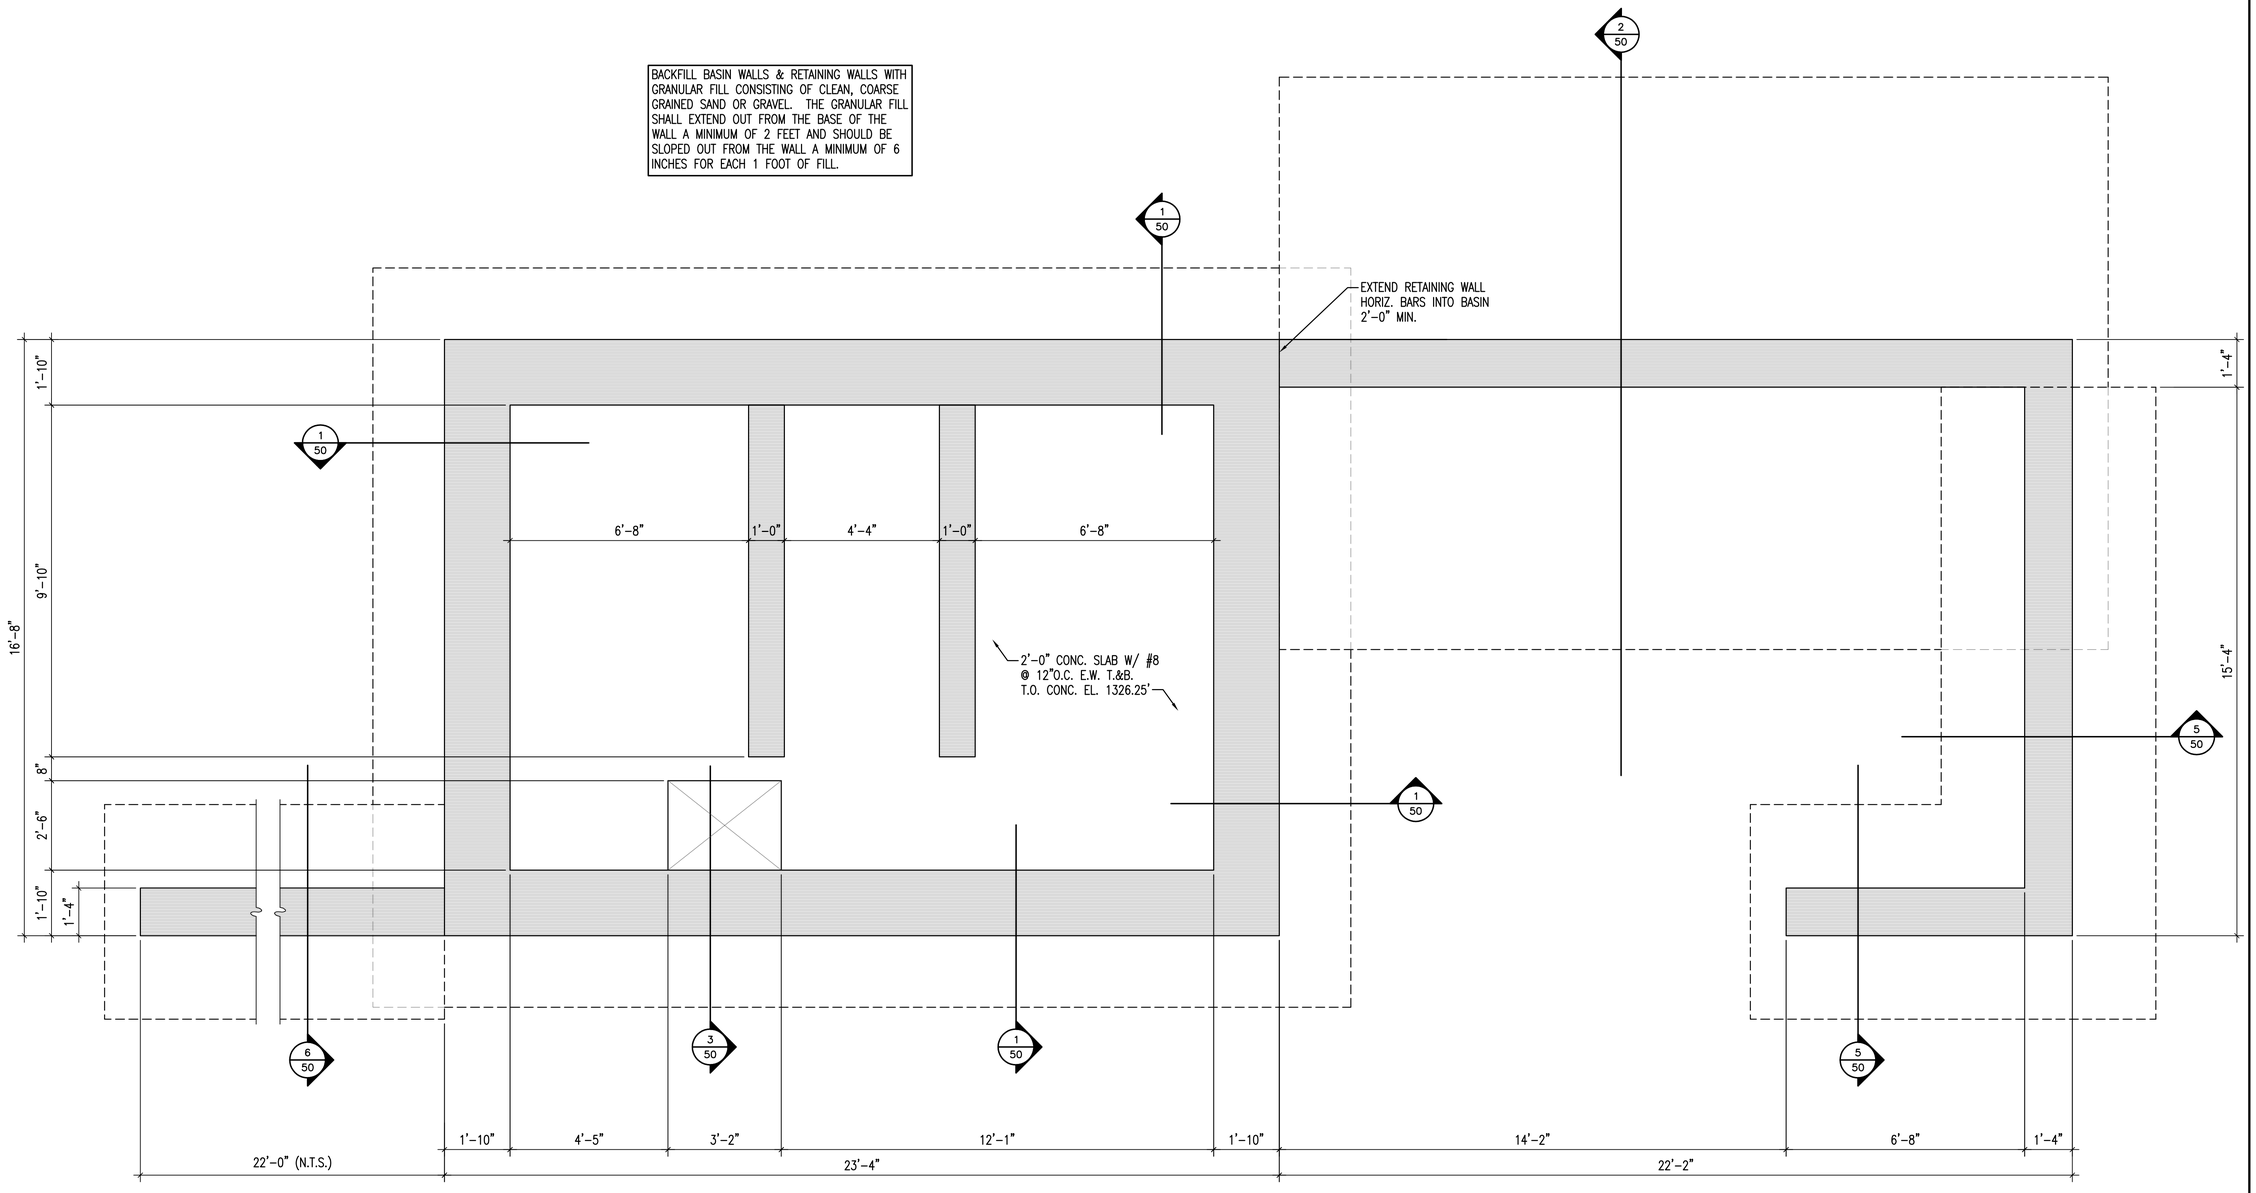

1/48 WETWELL FOUNDATION PLAN

1/2"=1'-0"

N W E S

No.	Revision	By	Date

PHASE II – STORM WATER DRAIN #332

EAST PUMP STATION WETWELL FOUNDATION

JAMES L. ARMOUR, P.E.– CITY ENGINEER
CITY OF WICHITA PROJECT NO. 468-84396

Professional Engineering Consultants, P.A.
303 S. TOPEKA • WICHITA, KANSAS 67202
316-262-2691 • FAX 316-262-3003

Designed by	GB	Job No.	35-04274-042
Drawn by	DC	Date	SEPTEMBER 2009

Sht. 48 of 63

Saved 09-29-2009 11:27:38 AM by DGC
Plot Scale 1:24 09-29-2009 11:29:56 AM by DGC
S:\2004\04274\DWA\EASTWE~#8\04274-WE-BASEMENT PLAN