STATE	PROJECT NO.	YEAR	SHEET NO.	TOTAL SHEETS
KANSAS	472 84614	.	147	534

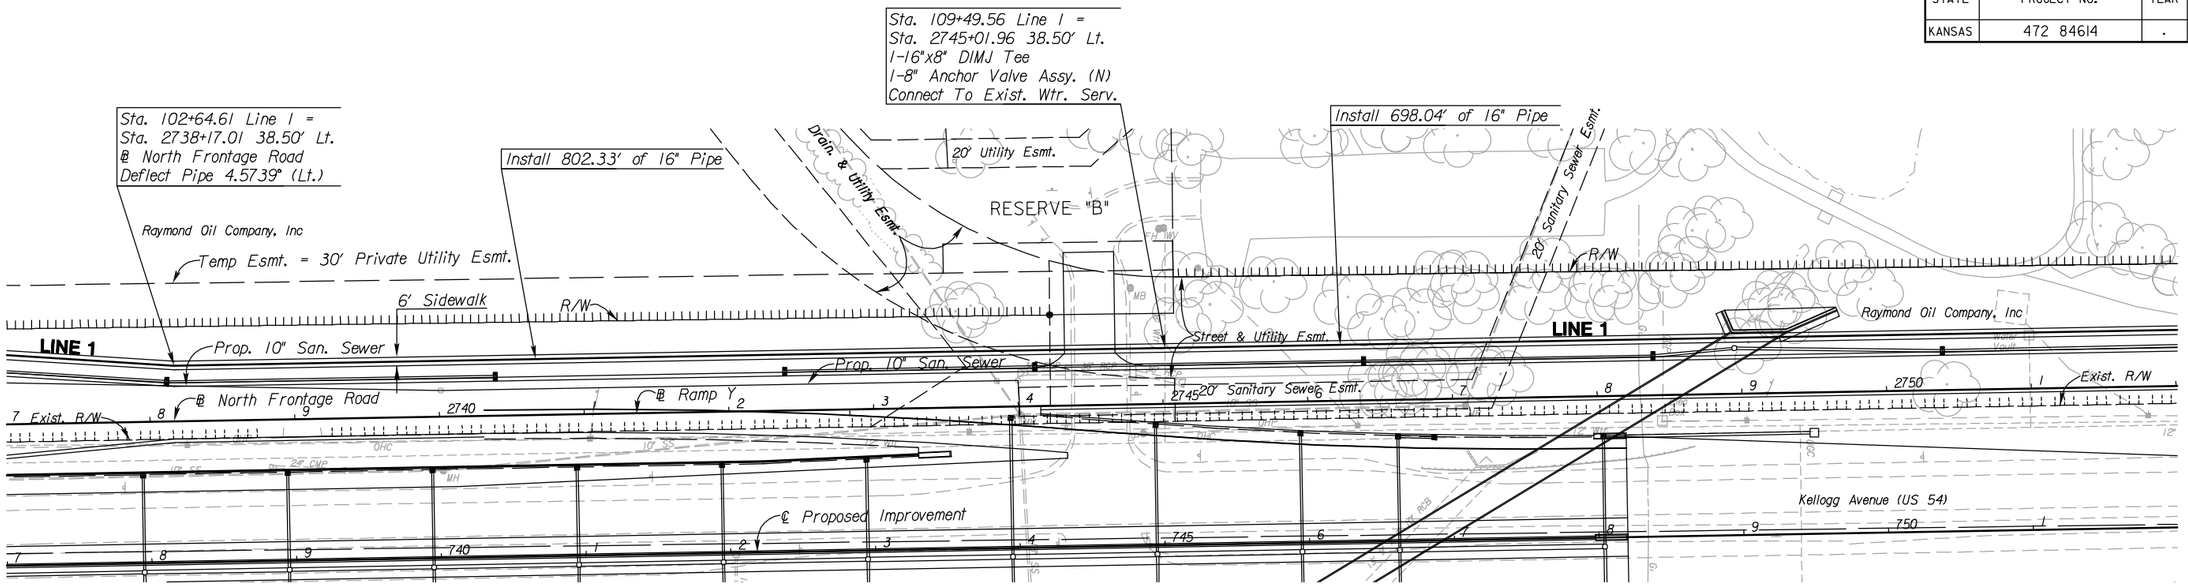

PLAN - LINE 1
SCALE: 1" = 50'

See Sh. No's. 102-130 for SWS Plans.
See Sh. No's. 136-139 for San. Sewer Plans.

PROFILE - LINE 1
HORIZ: 1" = 50'
VERTICAL: 1" = 5'

SURV.	PLOT	CADD	DES.	DR.	TR.	CKD.	APP.
-	-	-	-	-	-	-	-

3:07 PM
2/18/2011
J:\CIVIL\07432\DWG\WTR\EK2WTR PLAN\EK2WLWLP09.DWG

CITY OF WICHITA

EAST KELLOGG

WATER LINE 1 PLAN AND PROFILE

STA. 737+00 TO STA. 752+00 LT.