| STATE | PROJECT NO. | YEAR | SHEET NO. | TOTAL SHEETS |
|---|---|---|---|---|
| KANSAS | 472 84614 | . | 161 | 534 |

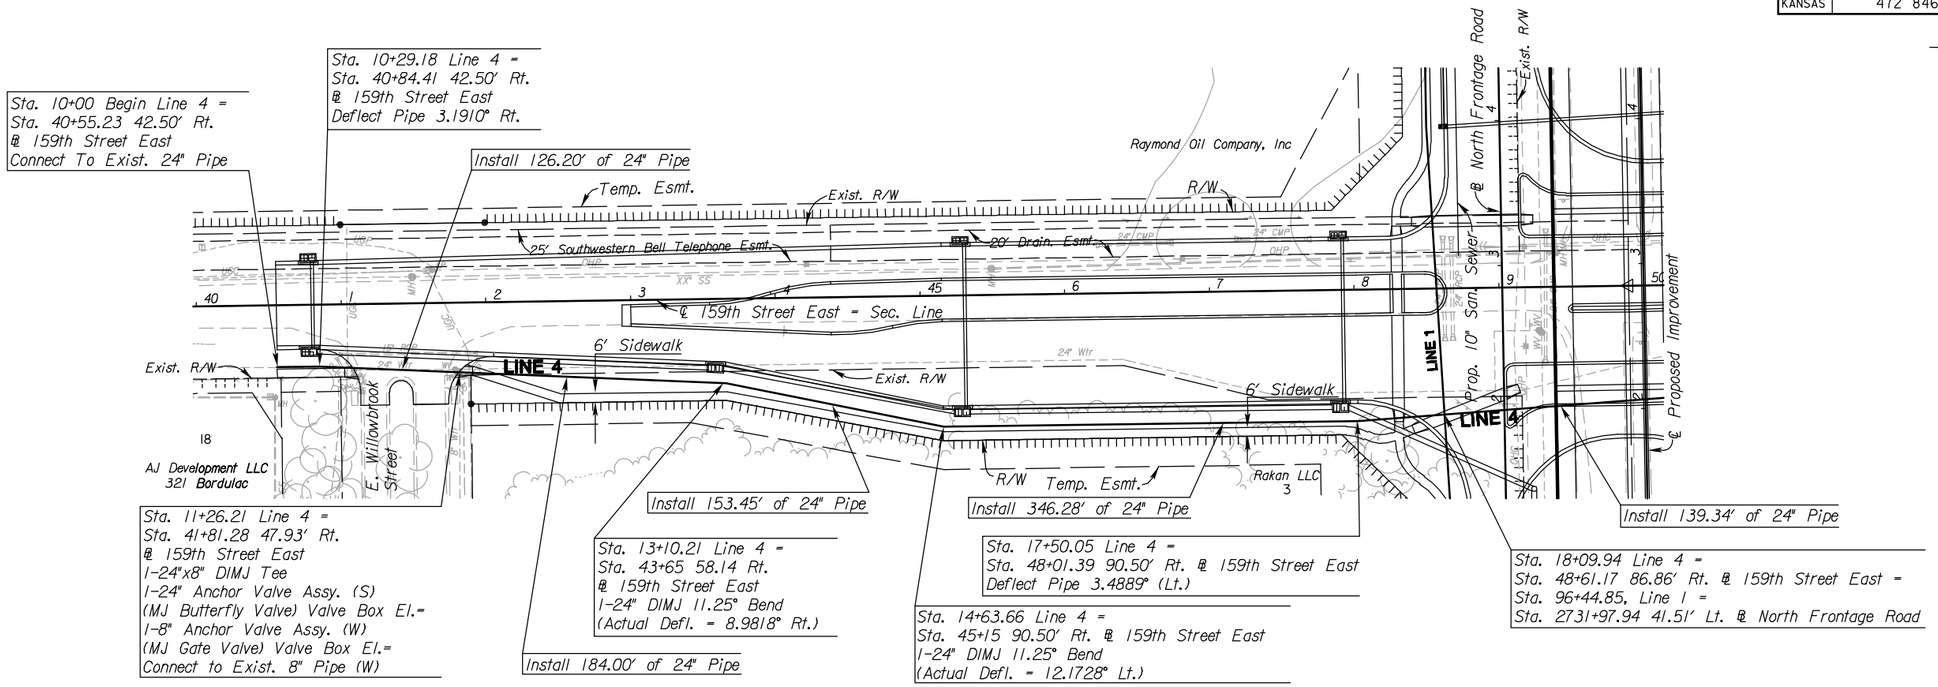


PLAN - LINE 4
SCALE: 1" = 50'

See Sh. No's. 102-130 for SWS Plans.
See Sh. No's. 136-139 for San. Sewer Plans.

PROFILE - LINE 4
HORIZ: 1" = 50'
VERTICAL: 1" = 5'

| SURV. | PLOT | CADD | DES. | DR. | TR. | CKD. | APP. |
|---|---|---|---|---|---|---|---|
| - | - | - | - | - | - | - | - |

3:09 PM
2/18/2011
J:\CIVIL\07432\DWG\WTR\EK2WTR PLAN\EK259WLP01.DWG

**CITY OF WICHITA**

159TH STREET EAST

WATER LINE 4 PLAN AND PROFILE

STA. 40+55 TO STA. 50+00