STATE	PROJECT NO.	YEAR	SHEET NO.	TOTAL SHEETS
KANSAS	472 84614	.	448	534

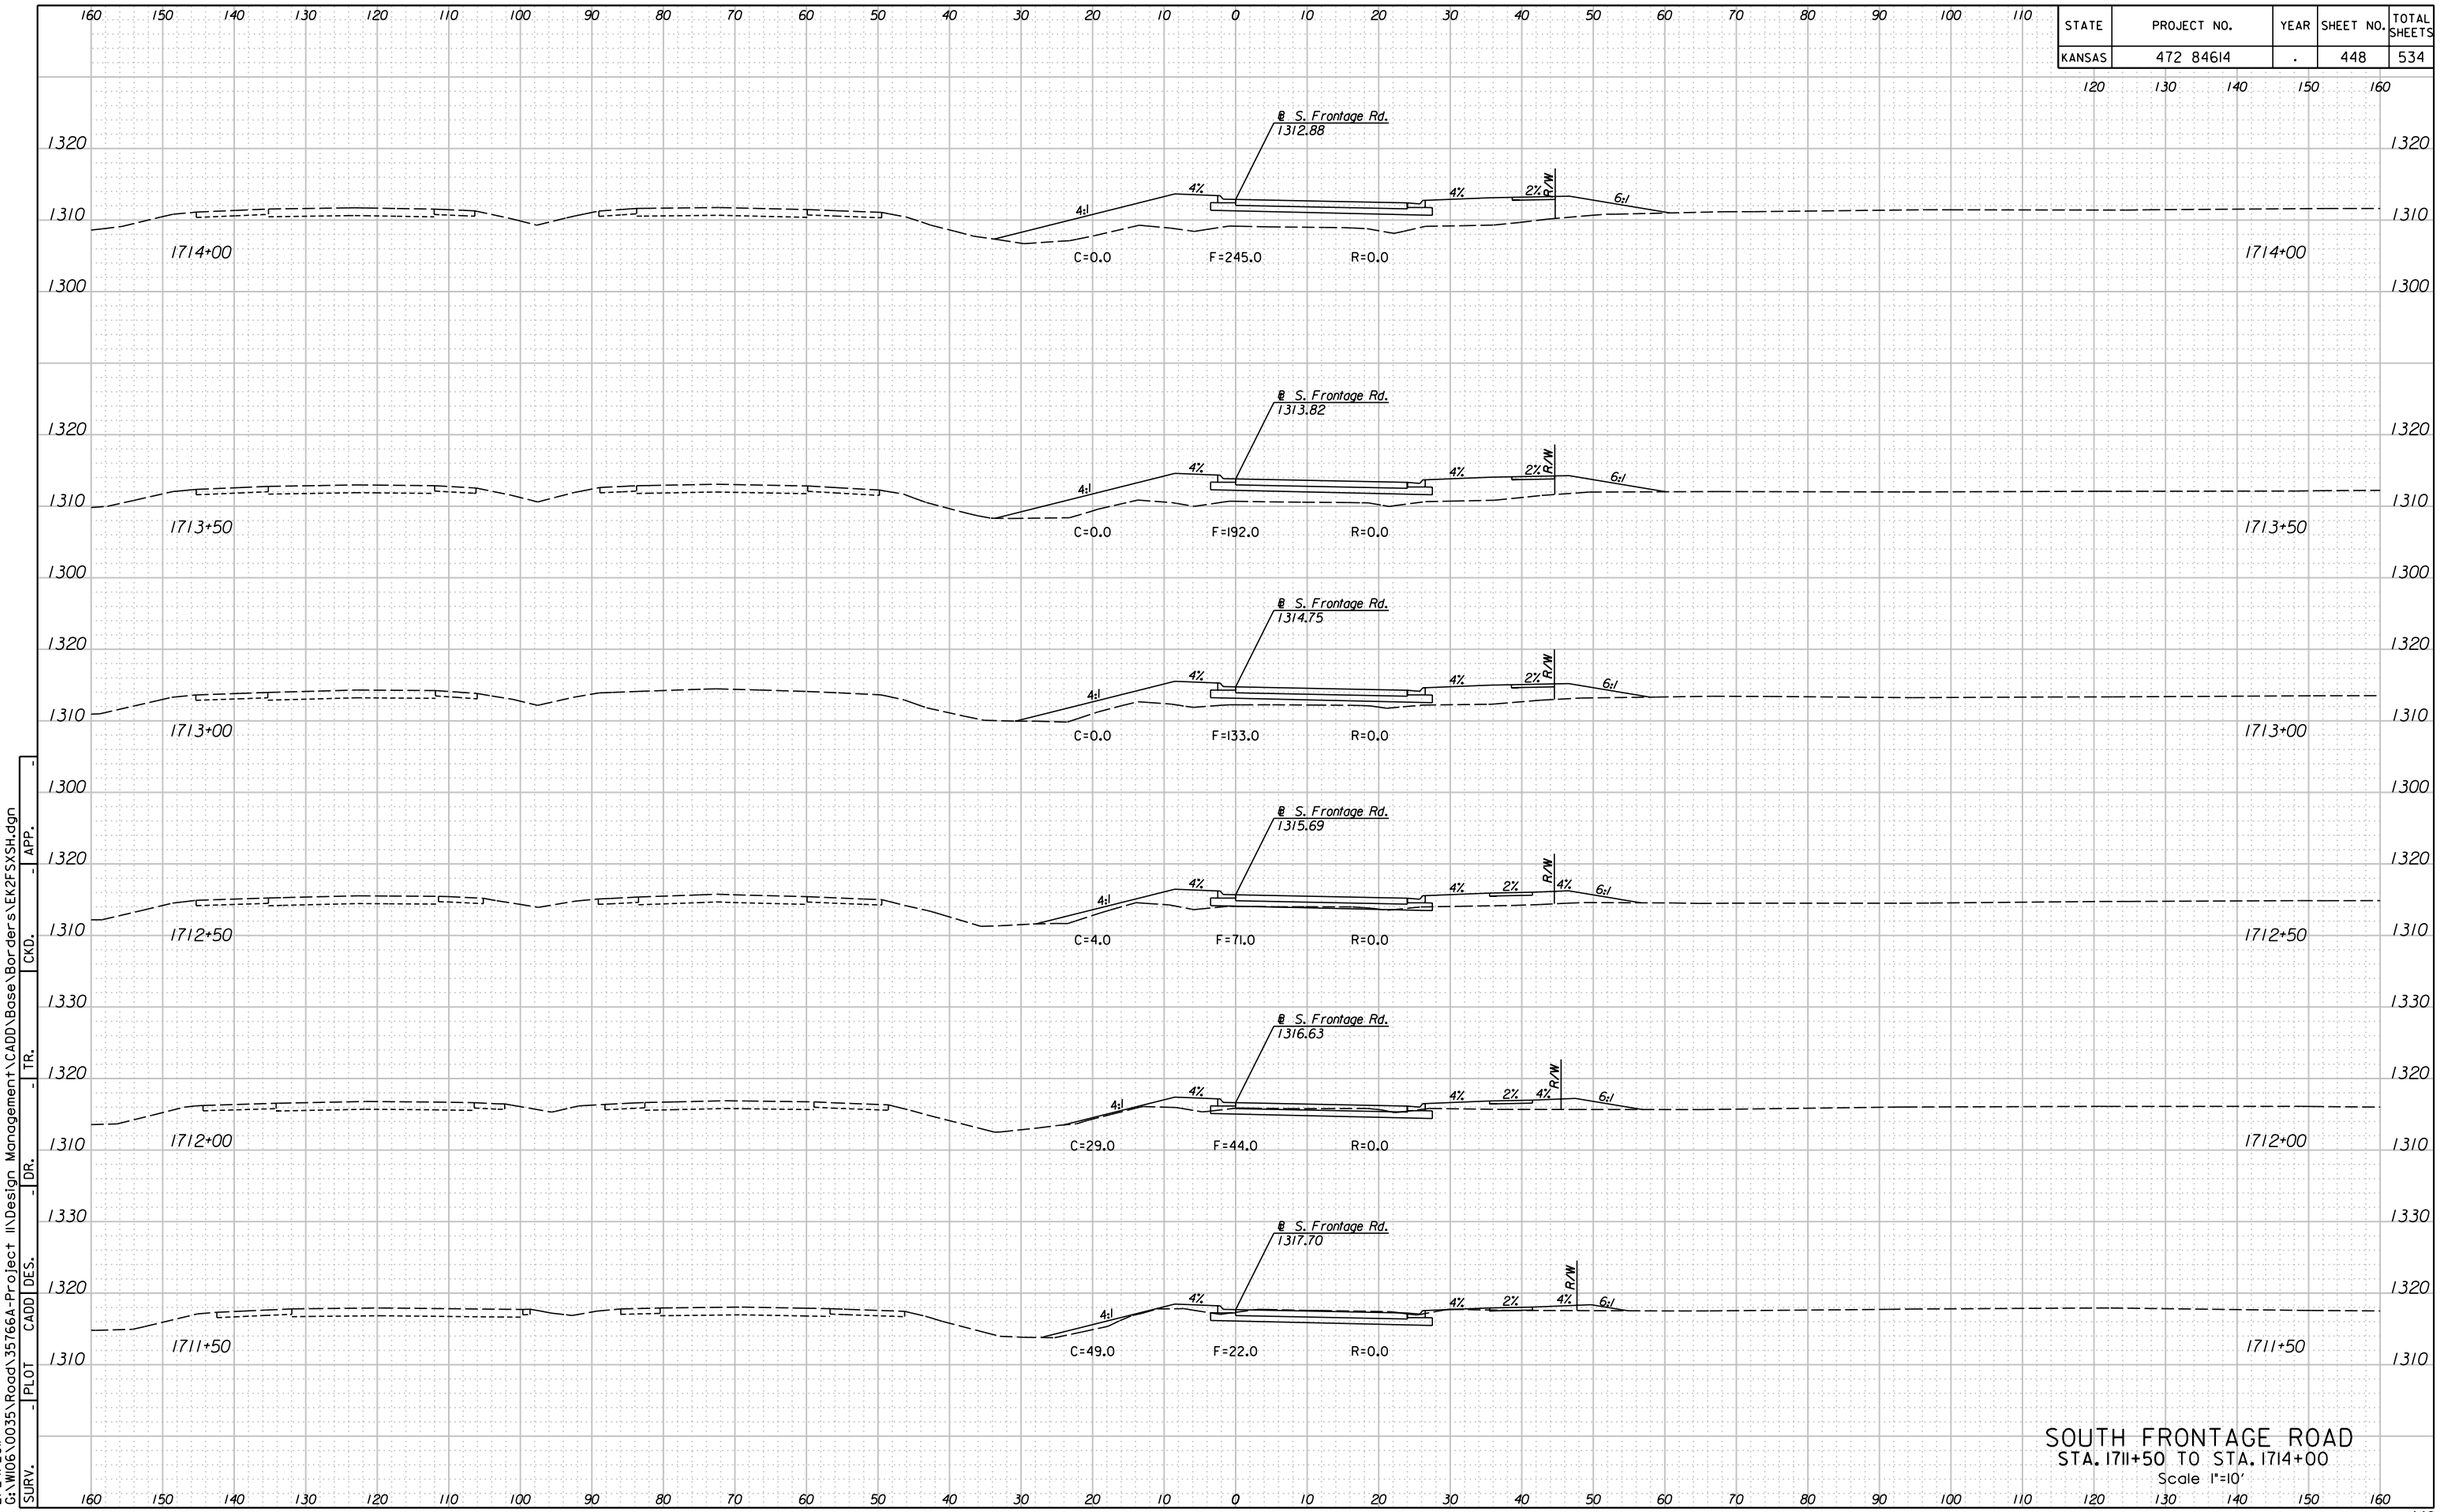

SOUTH FRONTAGE ROAD
STA. 1711+50 TO STA. 1714+00
Scale 1"=10'

SURV. - PLOT CADD DES. - DR. - TR. - CKD. - APP. -

G:\W106\0035\Road\35766A-Project 11\Design Management\CADD\Base\Borders\EK2FSXSH.dgn
2/24/2011 11:51:47 AM