STATE	PROJECT NO.	YEAR	SHEET NO.	TOTAL SHEETS
KANSAS	472 84614	.	53	534

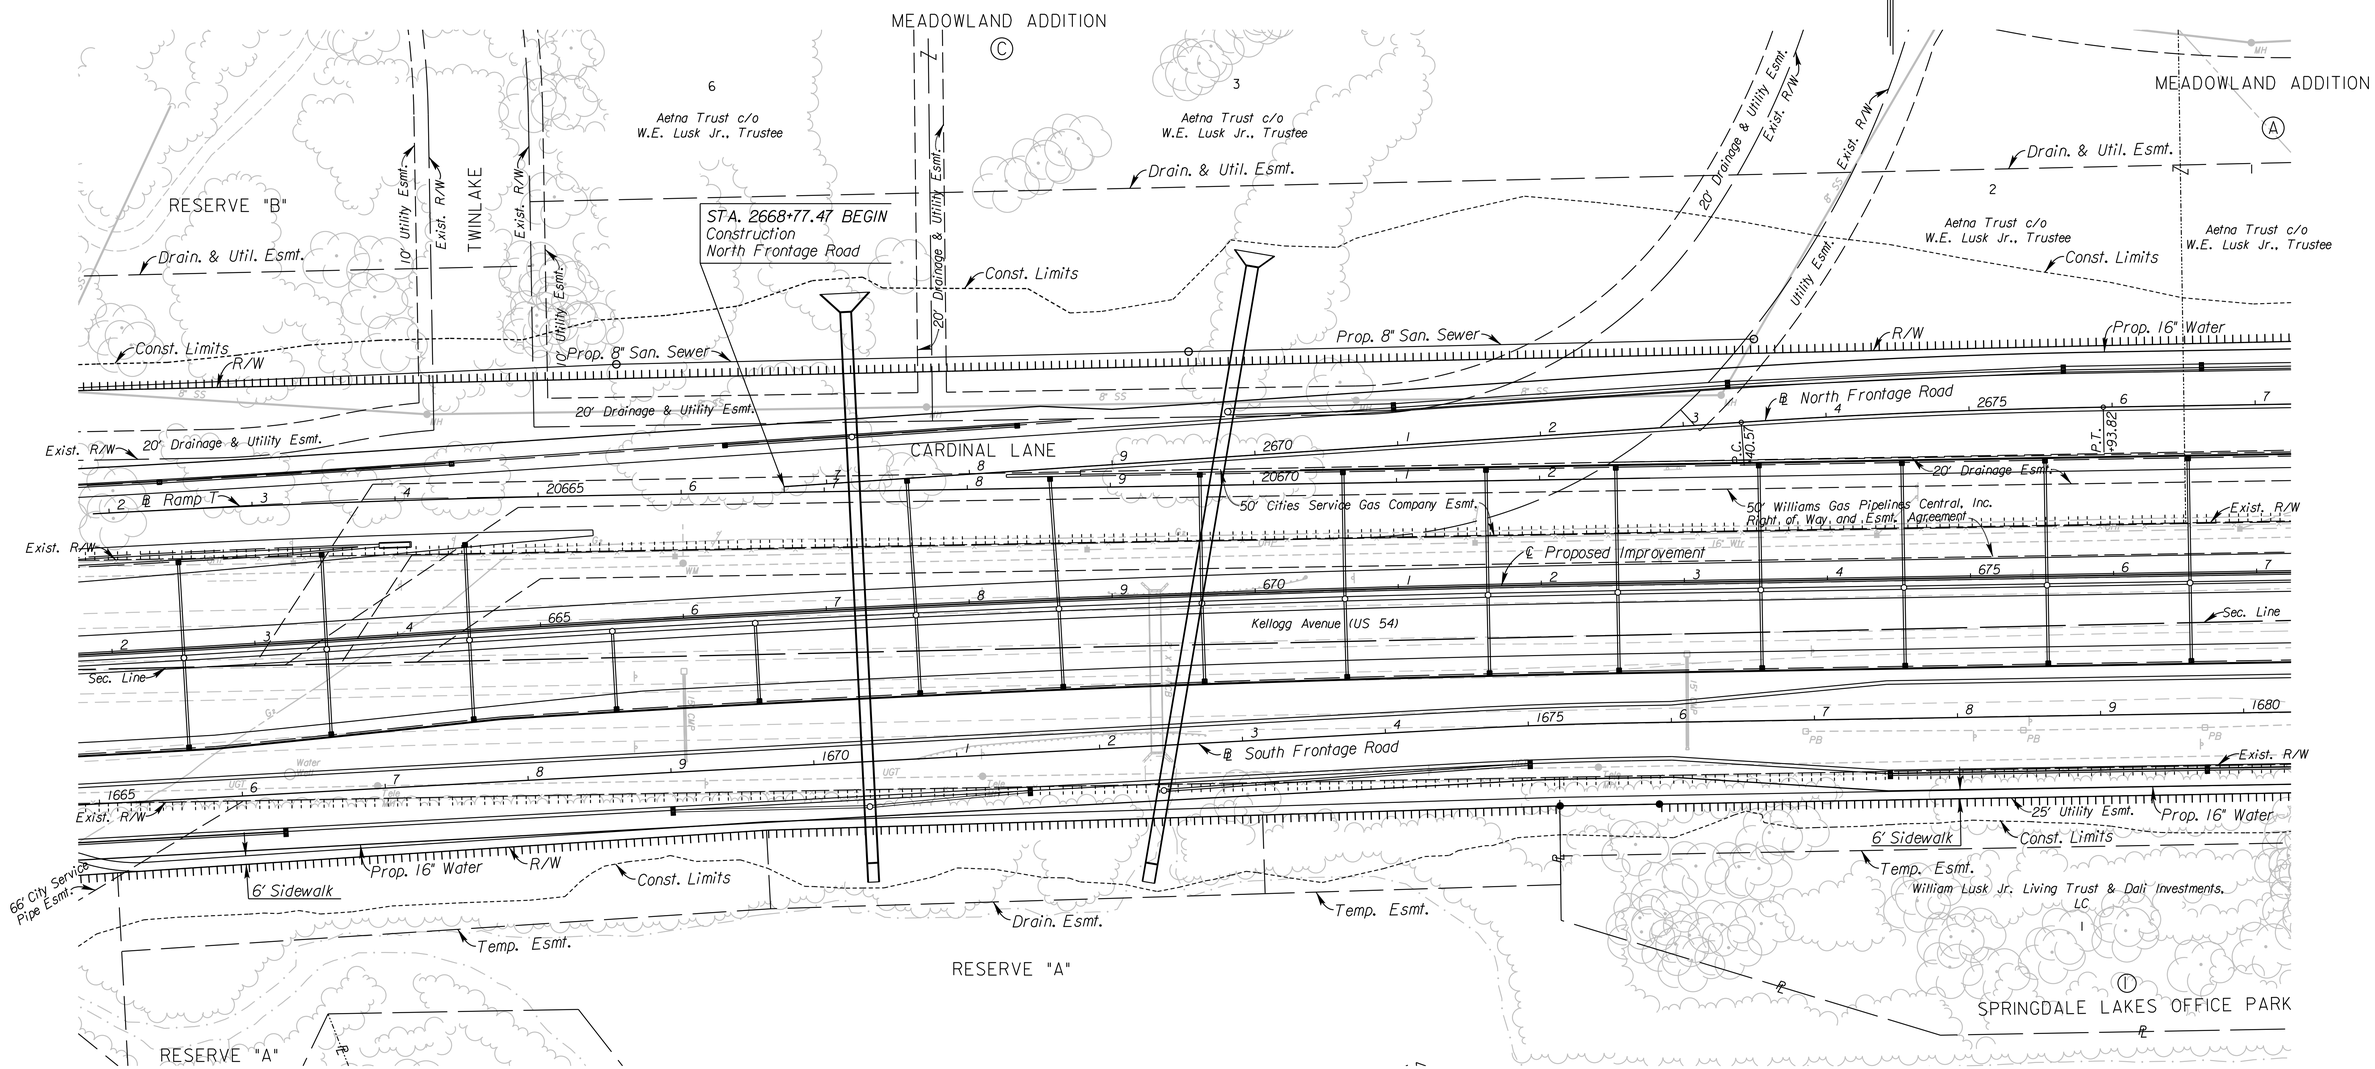

UTILITIES

Gas2	Southern Star Pipeline
Gas5	Coffeyville Resources
Power	Westar
Sanitary Sewer	Wichita Water & Sewer
Storm Water Sewer	Wichita Water & Sewer
Telephone	AT&T
Traffic Signal	City of Wichita
Water	Wichita Water & Sewer

See Sh. No's. 102-130 for SWS Plans.
See Sh. No's. 136-139 for San. Sewer Plans.
See Sh. No's. 140-162 for Water Plans.

CITY OF WICHITA

NORTH FRONTAGE ROAD

PLAN

STA. 2662+77.47 TO STA. 2677+00

4:50:38 PM
2/8/2011
G:\W106\0035\Road\35766A-Project II\Design Management\CADD\Base\Borders\EK2FNPLN02.dgn

SURV.	-	PLOT	CADD	DES.	-	DR.	-	TR.	-	CKD.	-	APP.	-