| STATE | PROJECT NO. | YEAR | SHEET NO. | TOTAL SHEETS |
|---|---|---|---|---|
| KANSAS | 472 84614 | : | 88 | 534 |

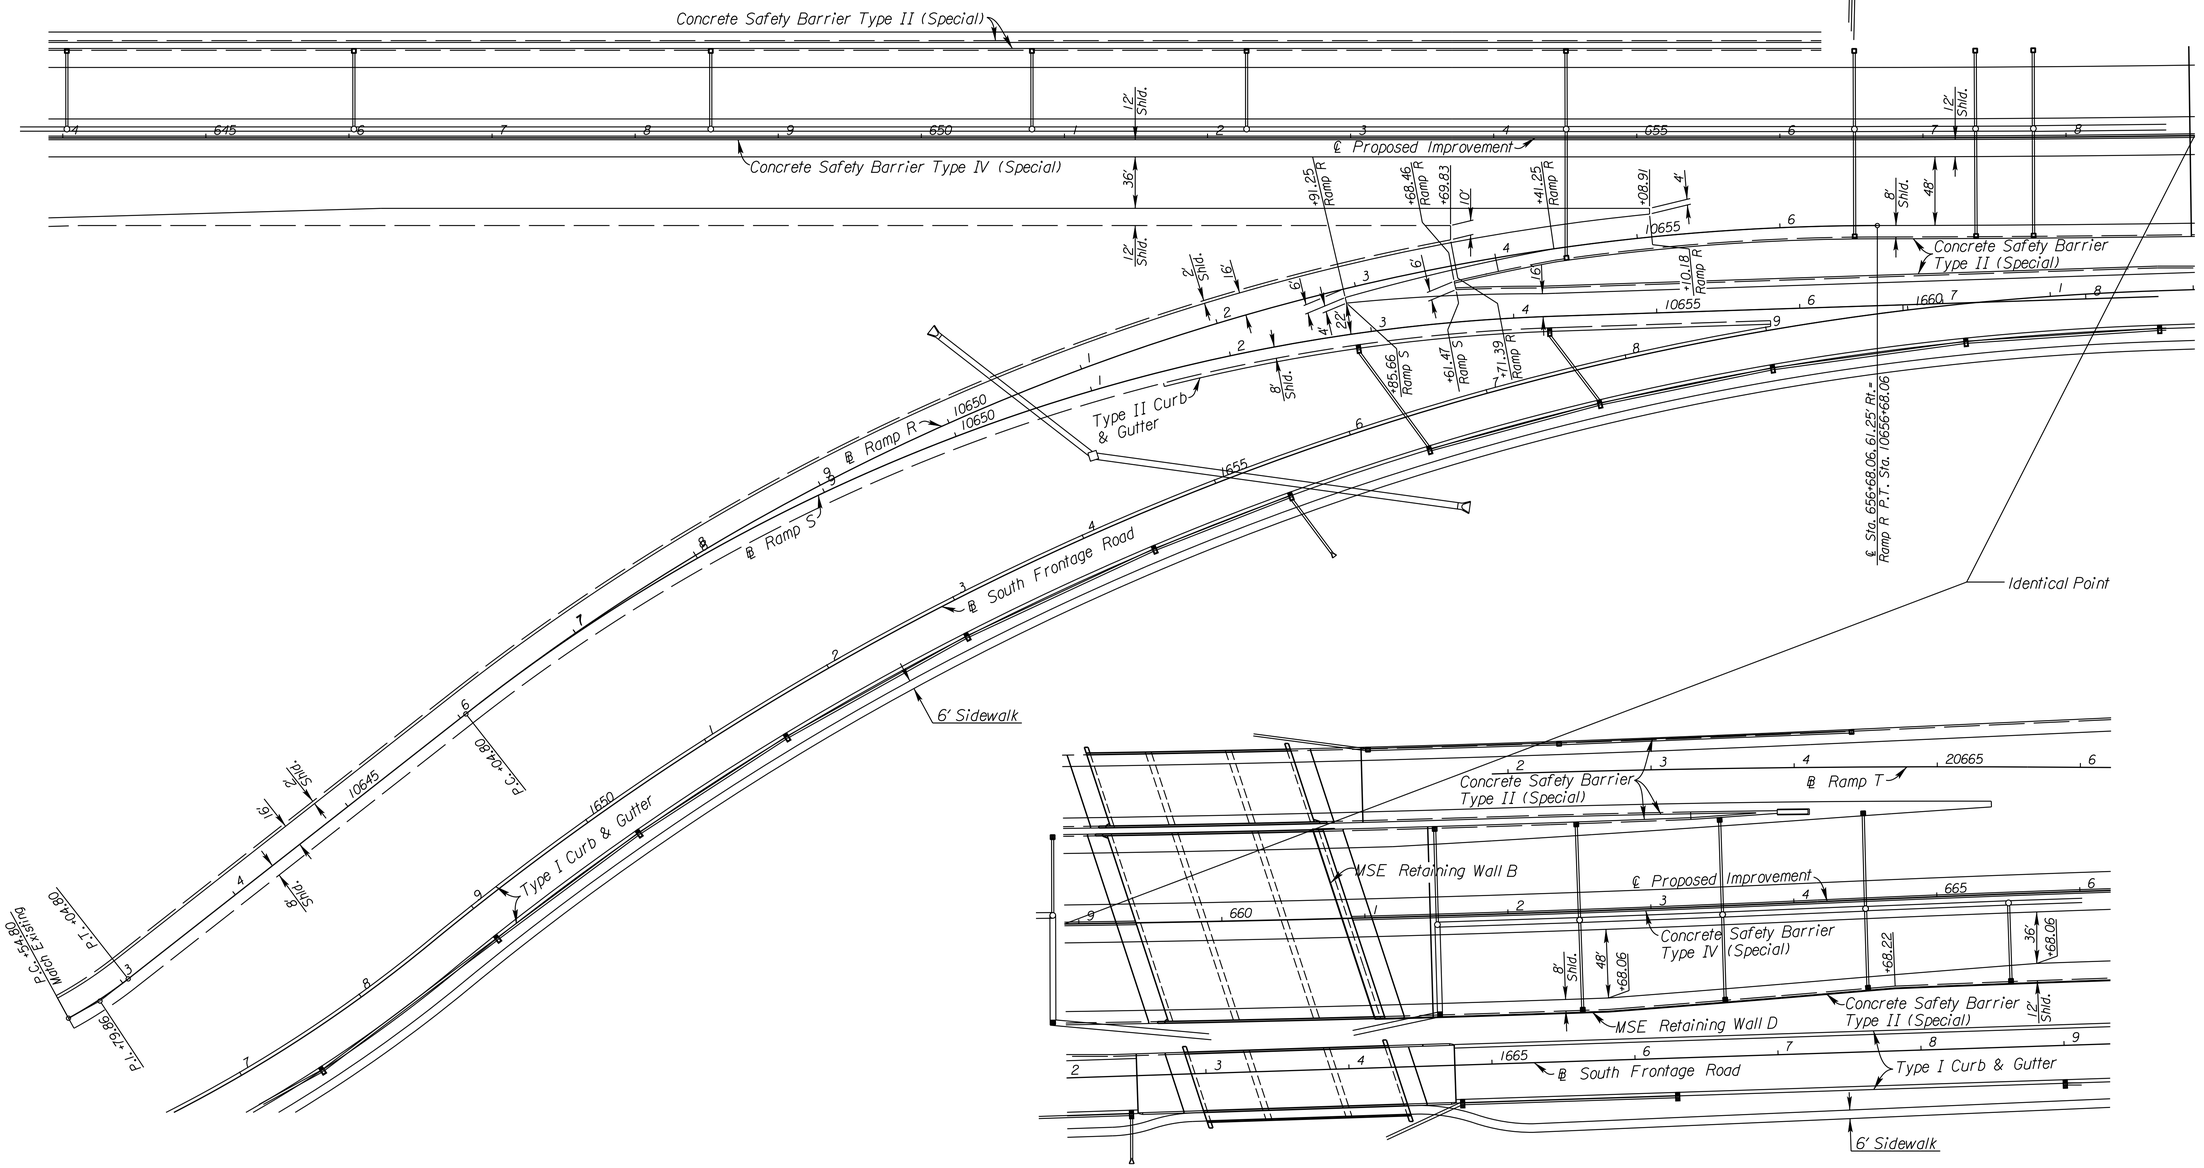


See Sh. No's. 102-130 for SWS Plans.

CITY OF WICHITA

RAMP R

PLAN

STA. 10642+54.80 TO STA. 10656+68.06

| SURV. | PLOT | CADD | DES. | DR. | TR. | CKD. | APP. |
|---|---|---|---|---|---|---|---|
| - | - | - | - | - | - | - | - |

11:30:11 AM
2/9/2011
T:\35766A\Cadd\Sheets\Roadway\Details\EK2RPRPL.dgn