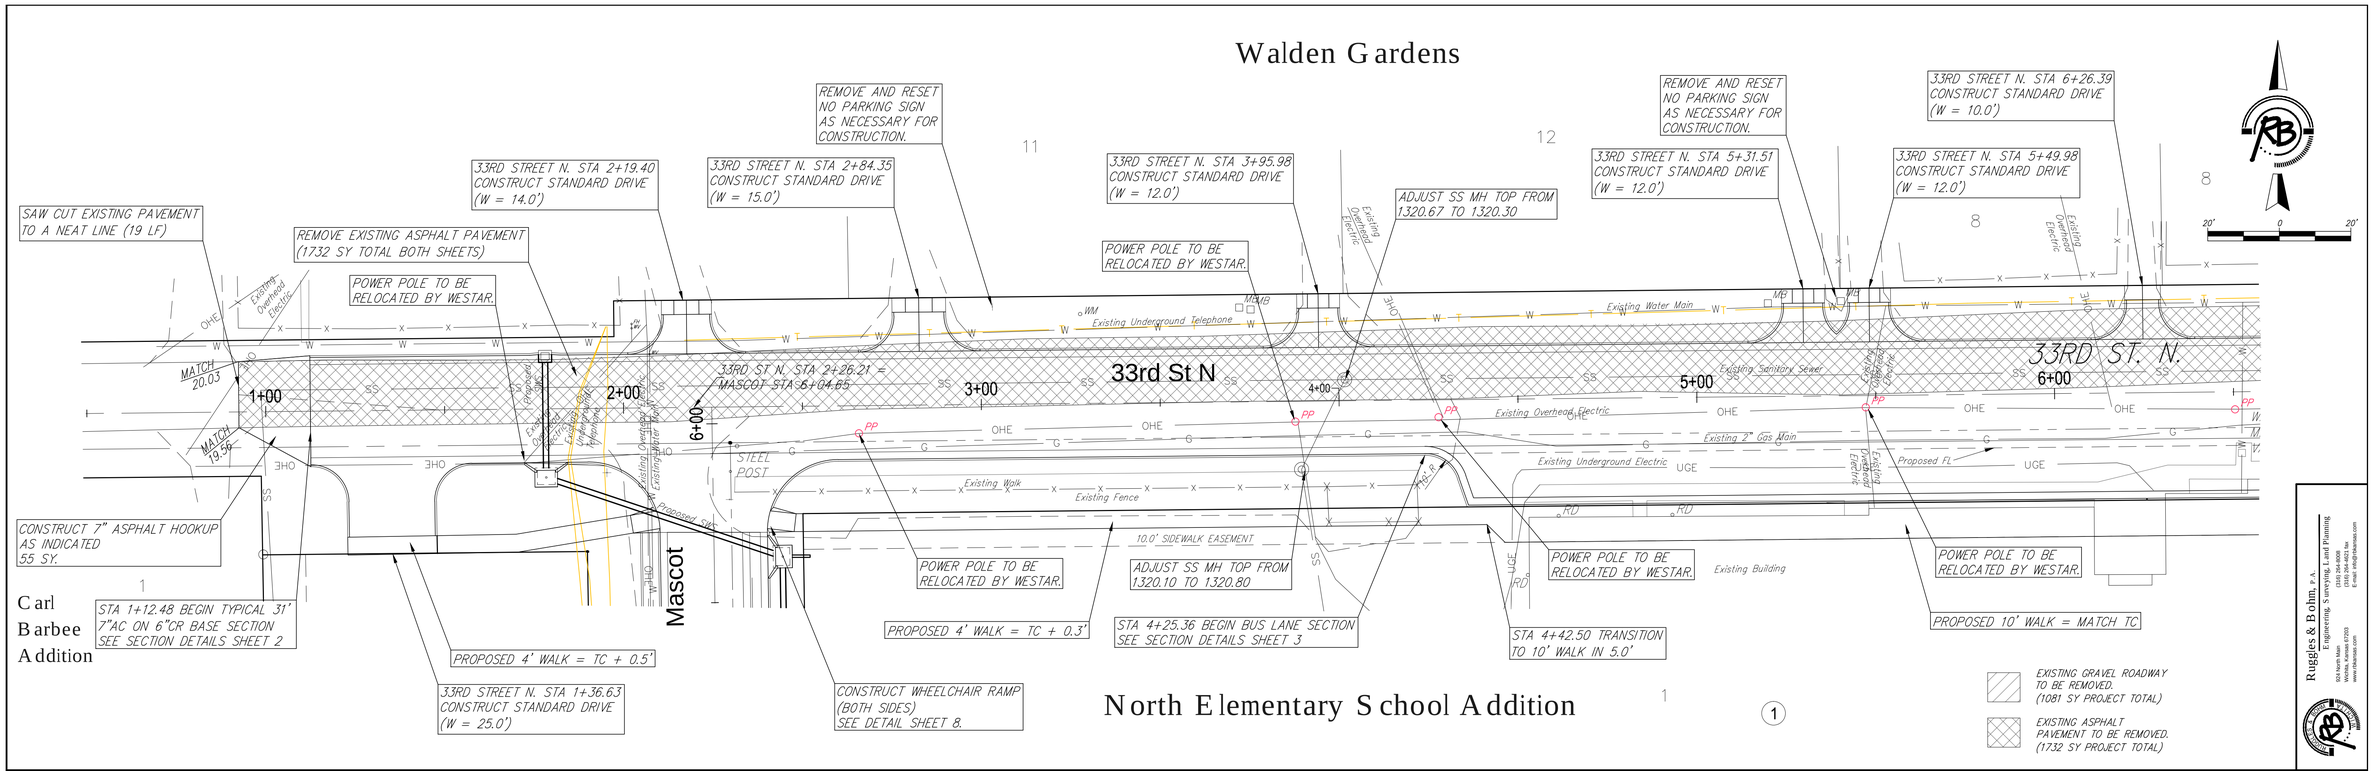

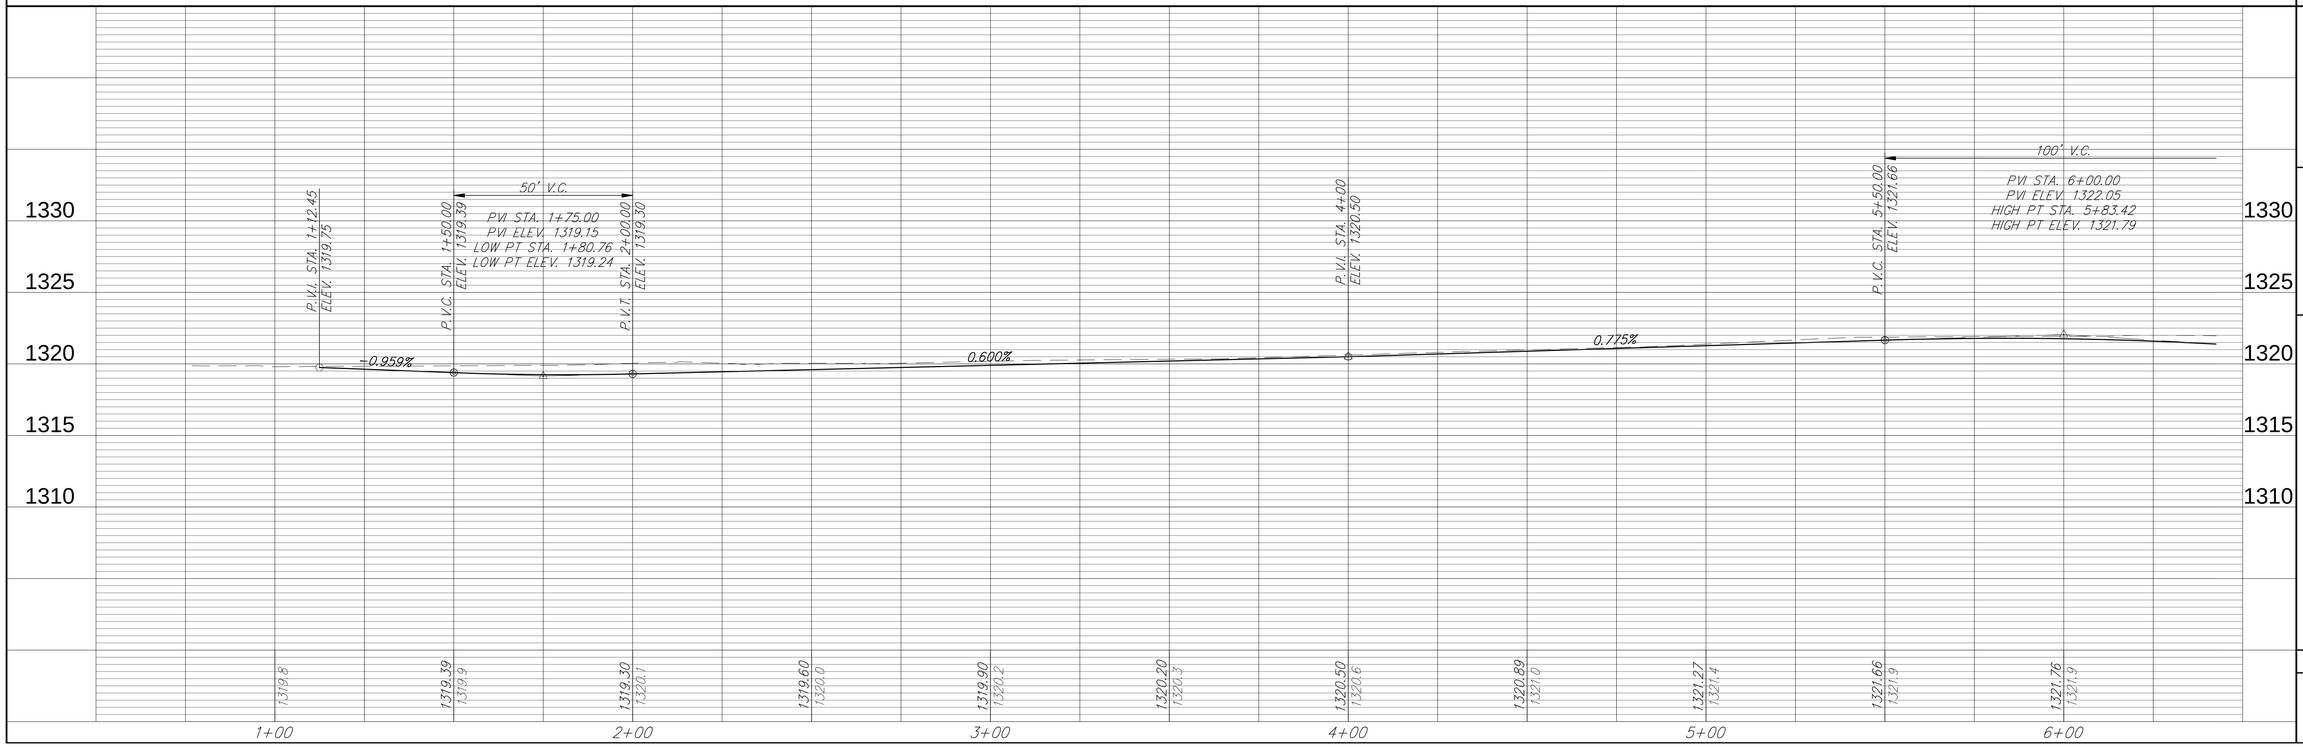

Ruggles & Bohm, P.A.
Engineering, Surveying, Land Planning
504 North Main
Wichita, Kansas 67203
(316) 264-4509
(316) 264-4523 fax
Email: info@ruggleslaw.com
www.ruggleslaw.com

DESIGN EJG
DRAWN EJG
REVISED
UTILITY
DATE
REVIEW June 4, 2010

PROJECT NUMBER 472-84901
DRAWING FILE ENGINEERING BASE [33RD P-P]

PAVING IMPROVEMENTS
33rd Street North
WICHITA, KANSAS

RB JOB 3614T
SHEET 9 OF 30