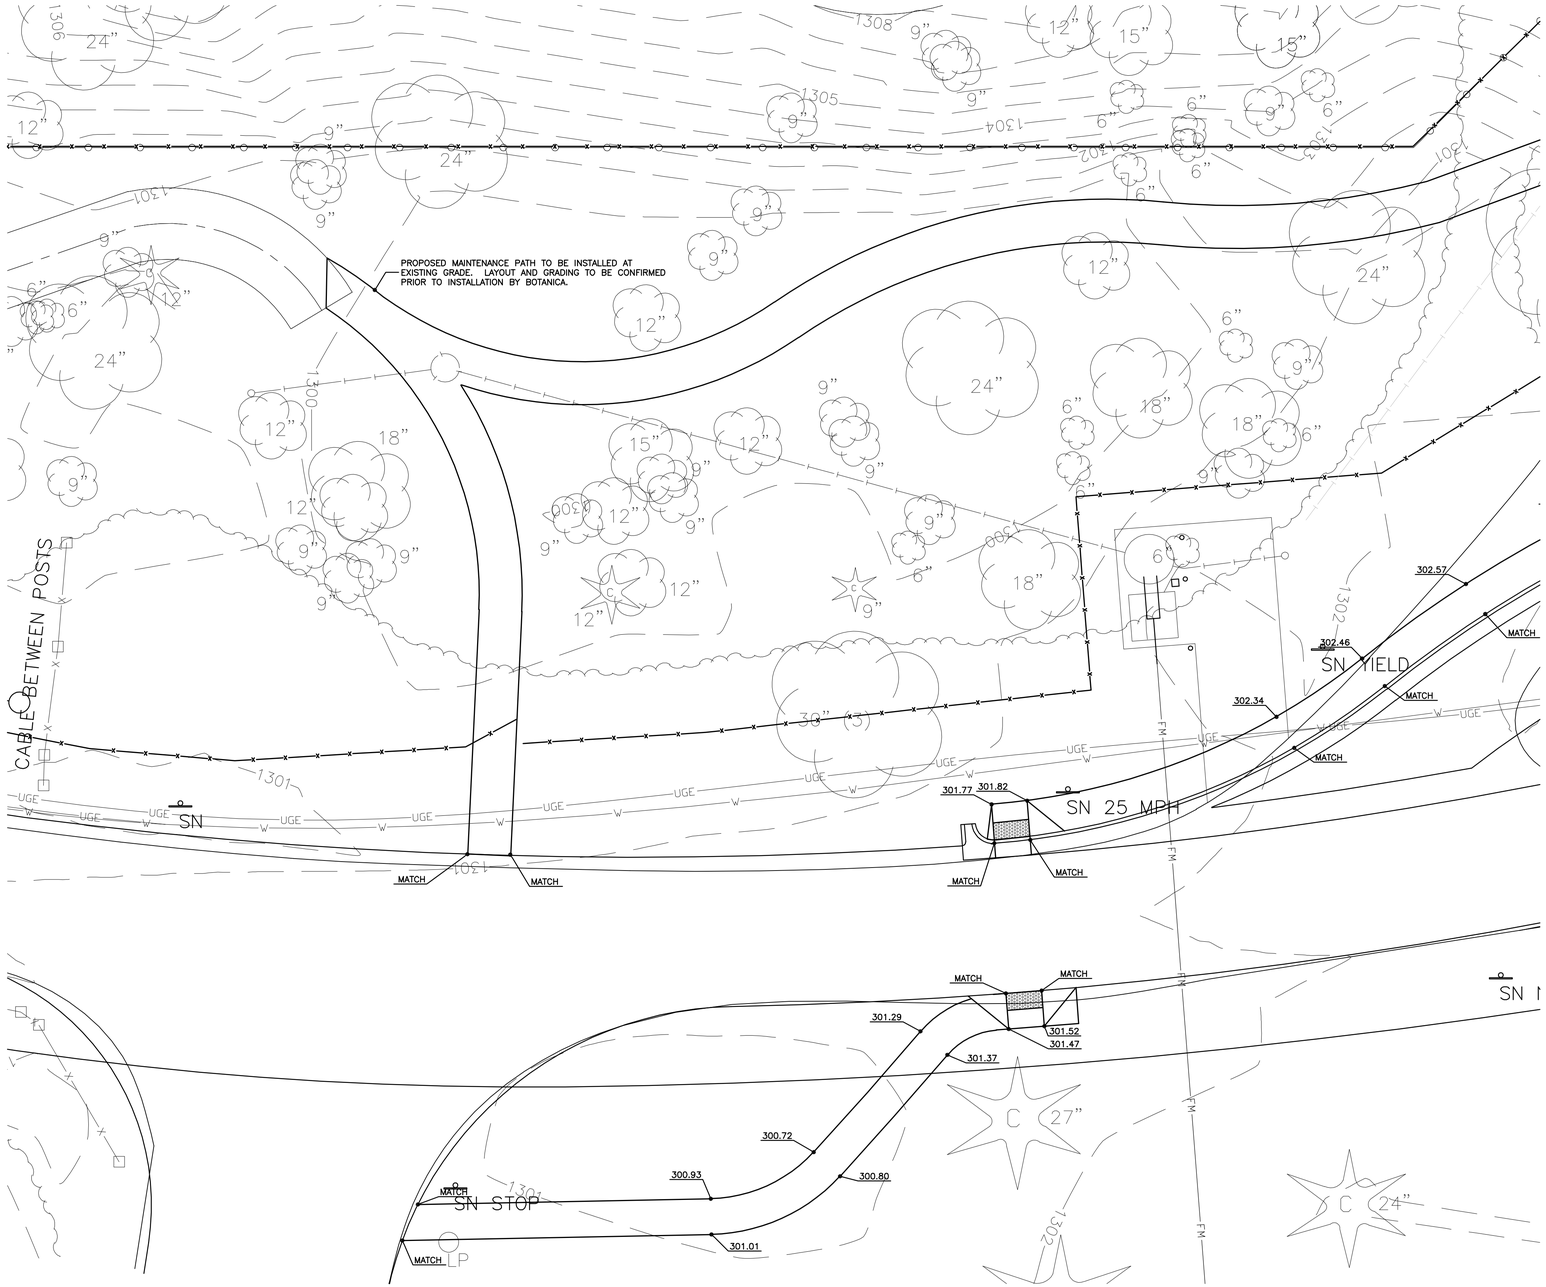

LEGEND

XXX.XX FINISHED GRADE SPOT ELEVATION

N

SCALE: 1"= 10'

0 5 10 20

MKEC ENGINEERING CONSULTANTS, INC.
411 N. WEBB ROAD
WICHITA, KS. 67206
316 - 684 - 9600

PLAZA HARDSCAPE AND FENCING IMPROVEMENTS

BOTANICA - THE WICHITA GARDENS

SIDEWALK GRADING PLAN

SHEET TITLE

472-84977

PROJECT NUMBER

BJH

DESIGN BY

BJH

DRAWN BY

JAG

CHECKED BY

ISSUED

MARCH 8, 2011

REVISED

SHEET NO.

10 of 21

P:\PROJECTS\2008\08603\CAD\Civil\CD'S\08603_G24.DWG

PLOTTED: Tuesday, March 08, 2011 @ 09:42PM