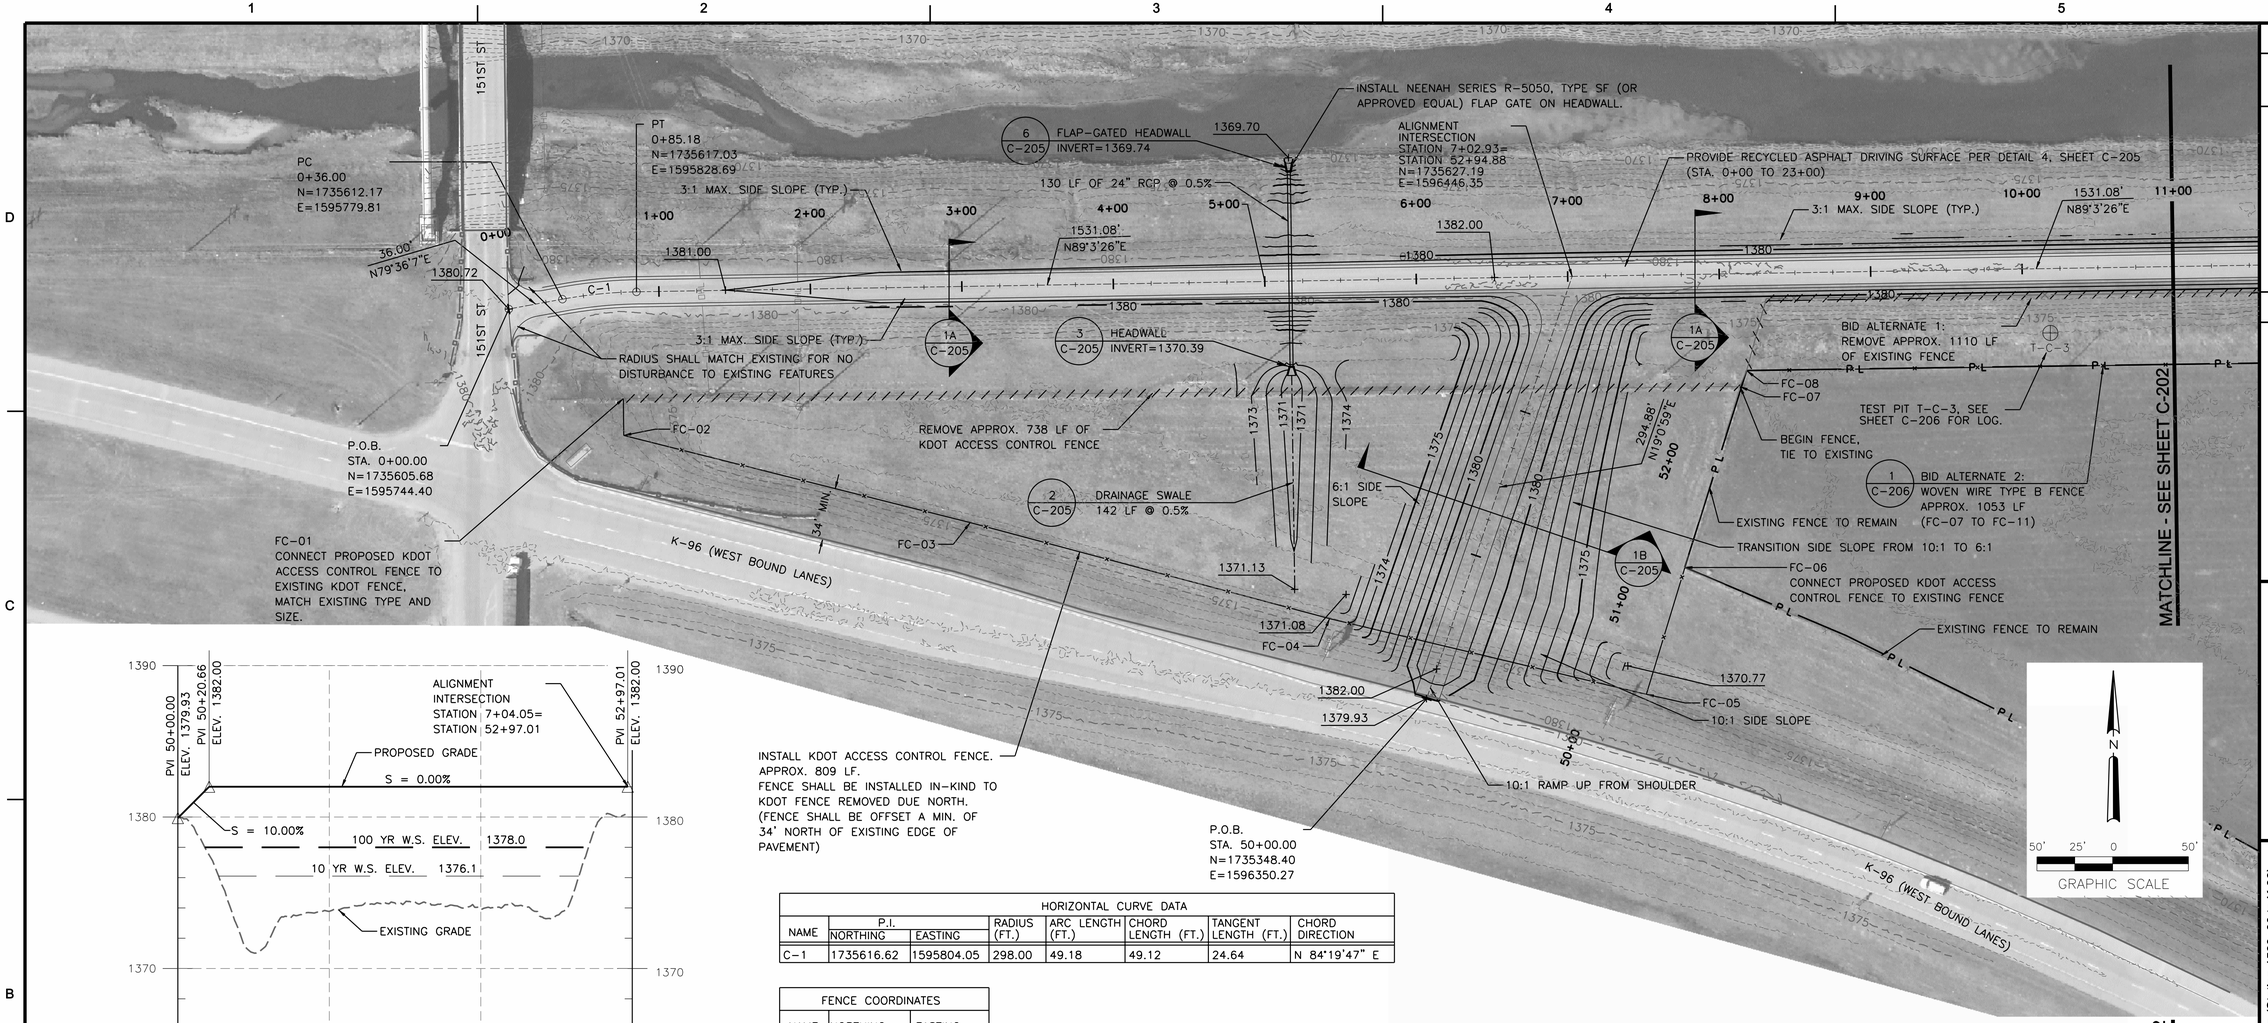

HORIZONTAL CURVE DATA							
NAME	P.I. NORTHING	P.I. EASTING	RADIUS (FT.)	ARC LENGTH (FT.)	CHORD LENGTH (FT.)	TANGENT LENGTH (FT.)	CHORD DIRECTION
C-1	1735616.62	1595804.05	298.00	49.18	49.12	24.64	N 84°19'47" E

FENCE COORDINATES		
NAME	NORTHING	EASTING
FC-01	1735546.57	1595820.02
FC-02	1735522.23	1595820.29
FC-03	1735464.71	1596049.01
FC-04	1735401.33	1596286.22
FC-05	1735351.34	1596495.34
FC-06	1735435.05	1596520.79
FC-07	1735554.44	1596557.23
FC-08	1735564.94	1596561.67

Horizontal Datum: NAD83 State Plane, south zone
Vertical Datum: NAVD88, USGS mean sea level

MARK	DESCRIPTION	DATE	APPR.

amec
AMEC Earth & Environmental, Inc.
1129 SW Wanamaker
Topeka, Kansas 66604
Phone: (785) 272-4630
Fax: (785) 272-4678

CITY OF WICHITA

Levee "C" Freeboard Remediation (Station 1560+00 to K-96)
Improvements For the
WICHITA-VALLEY CENTER LOCAL FLOOD PROTECTION PROJECT
WICHITA, KANSAS

PREPARED FOR
THE CITY OF WICHITA, KANSAS
455 N. Main
Wichita, KS 67202

LAWRENCE J. SAMPLE
LICENSED
15855
21/2/2011
KANSAS
PROFESSIONAL ENGINEER

DESIGNED BY:		DATE:
Larry J. Sample, P.E.		2011/Feb./02
DWN BY: Staff	CKD BY: RLW	APP BY: LJS
FILE NAME: 06_PLAN AND PROFILE.dgn		
AMEC PROJ. NO. 5-6150-0001		

SITE PLAN AND PROFILE

C-201

SHEET 6 OF 26