31ST STREET SO. & BONN ST.
STORM SEWER IMPROVEMENT
PROJECT NO. 562-854110

Sta. 10+27.52, Line 1 Const.
Std. Curb Inlet (Type 1A, W=3'-6")
Inlet Top = 95.06
Remove exist. Type II Inlet. Removal cost Subsidiary to construction cost.
Install 27.52 L.F. 15" RCP (NE).
Remove exist. 12"x25' RCP (NE).
Removal cost Subsidiary to construction cost.
See Sht. No. 3

Sta. 10+87.34, Remove & Replace 10.91 Sq.Yds. of Concrete Driveway Approach.
See Driveway Patch Detail.
See Sht. No. 8

Sta. 11+86.19, Remove & Replace 18.86 Sq.Yds. of Concrete Driveway Approach.
See Driveway Patch Detail.
See Sht. No. 8

Sta. 12+68.63, Line 1
Const. Std. Curb Inlet
(Type 1A, W=3'-6")
Inlet Top = 95.70
Install 241.11 L.F. of 15" RCP(E)
See Sht. No. 3

Gas line to be relocated by others prior to construction

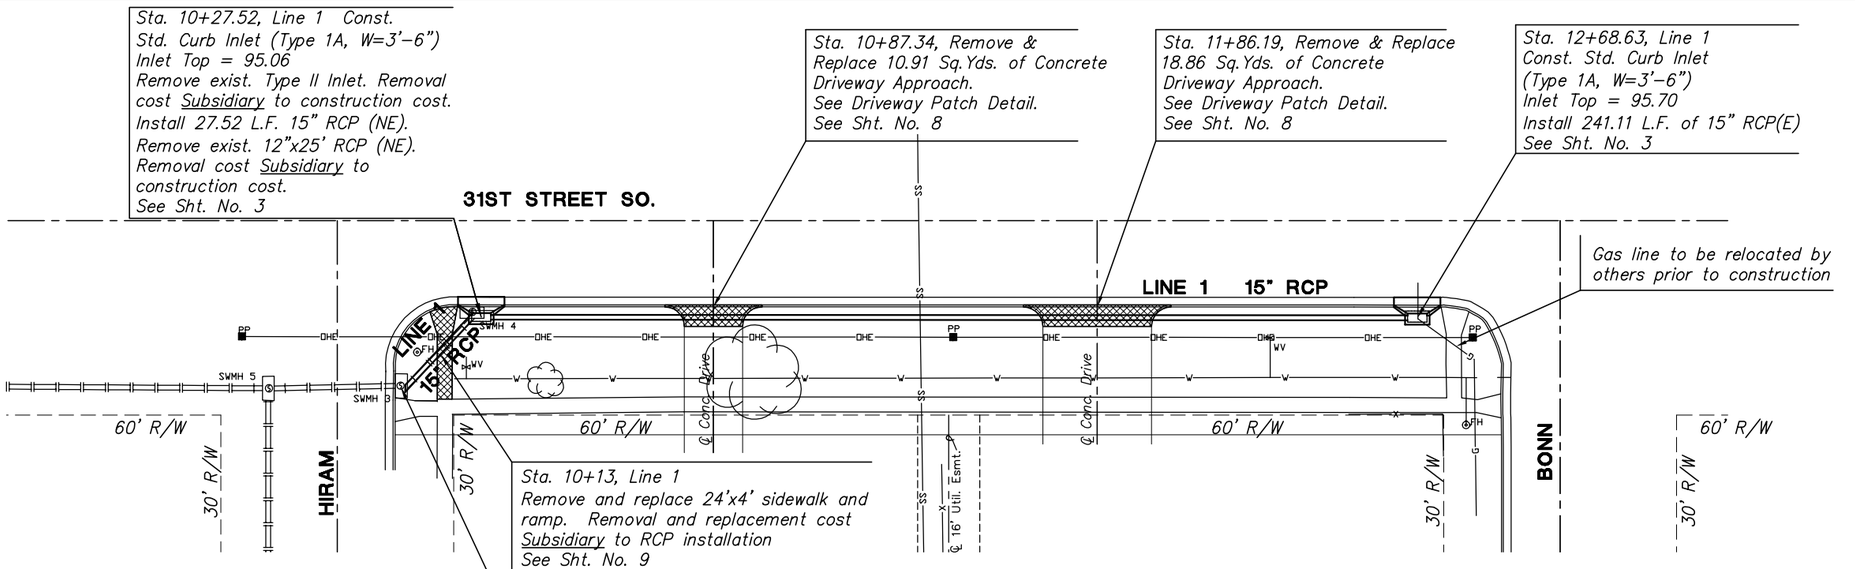

Sta. 10+13, Line 1
Remove and replace 24'x4' sidewalk and ramp. Removal and replacement cost Subsidiary to RCP installation
See Sht. No. 9

Sta. 10+00, Line 1
Modify back of inlet to receive prop. 15" RCP (NE)
Exist. Manhole Top=95.01

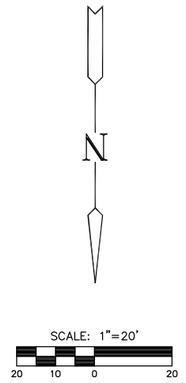

PLAN - LINE 1

PROFILE - LINE 1

SCALE: HORIZ. 1"=20'
SCALE: VERT. 1"=5'

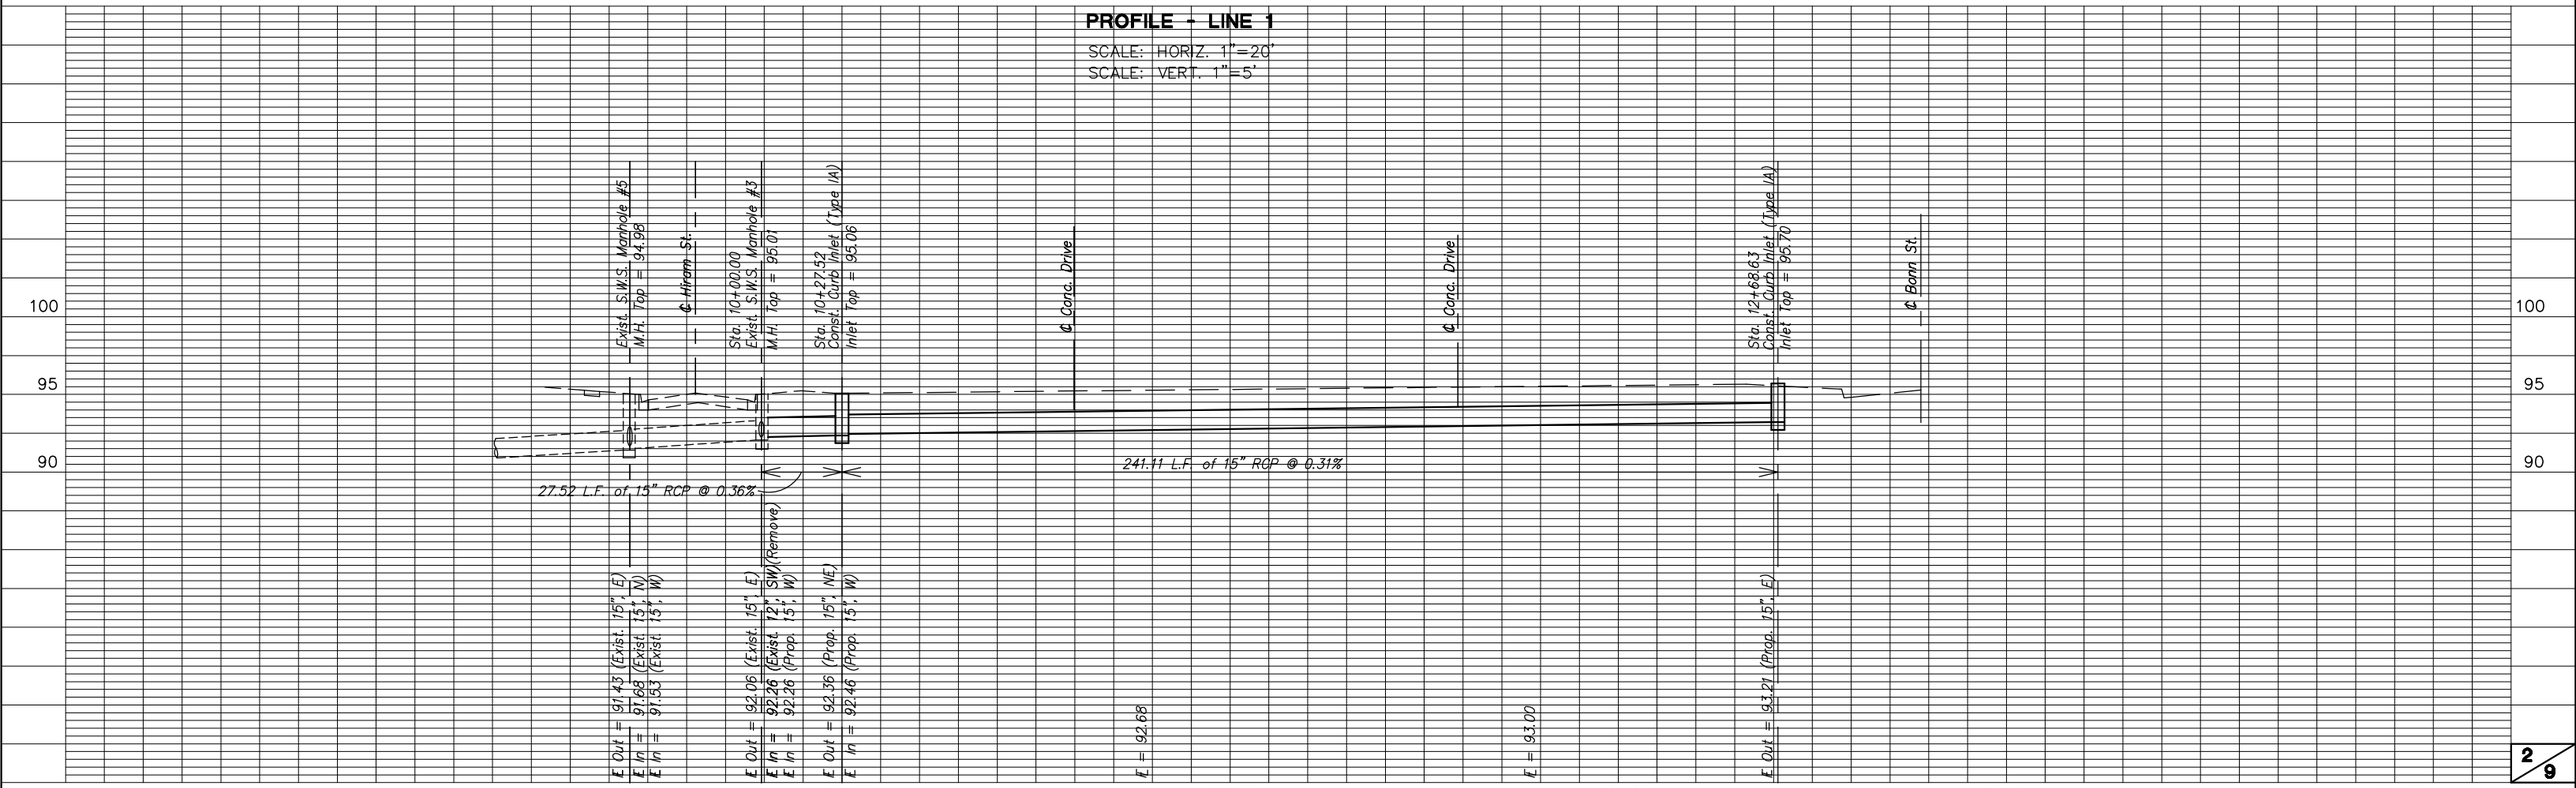

J:\Civil\04511\dwg\SUR\04511D01_2.dwg 3/9/2005 1:46:27 PM CST