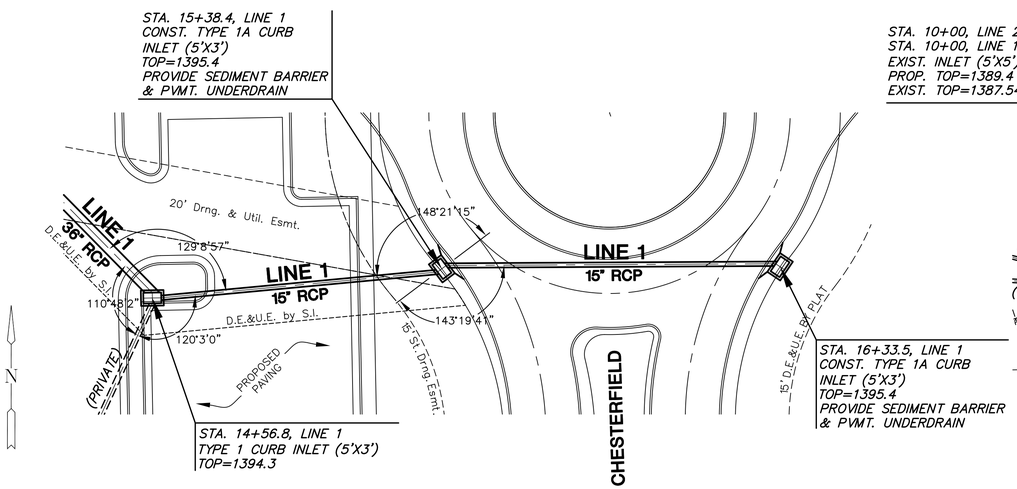

PLAN LINE 1

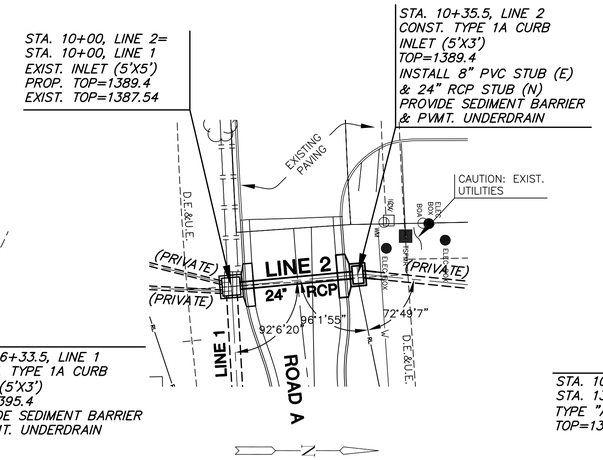

PLAN LINE 2

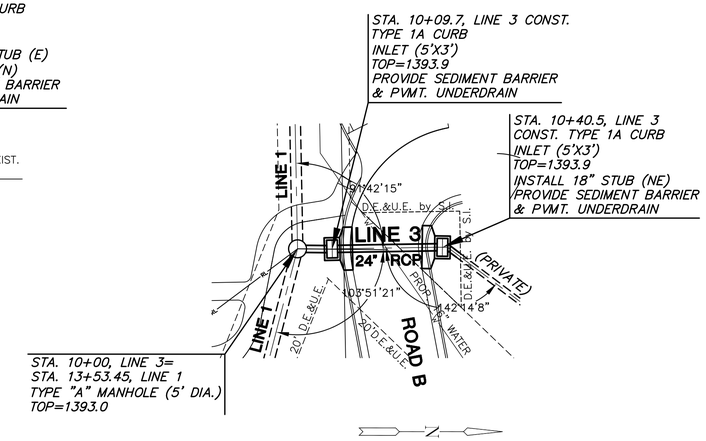

PLAN LINE 3

SCALE: 1"=20'

20 10 0 20

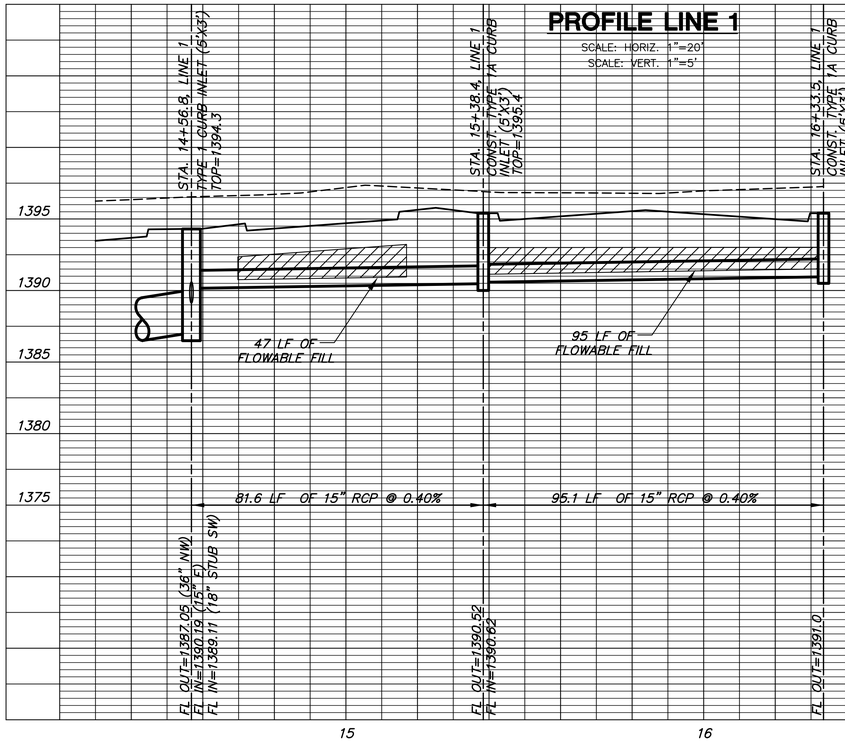

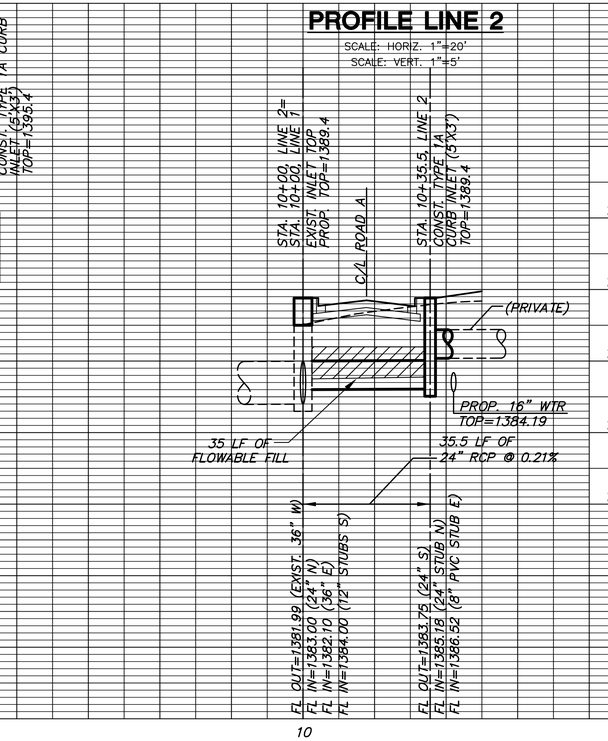

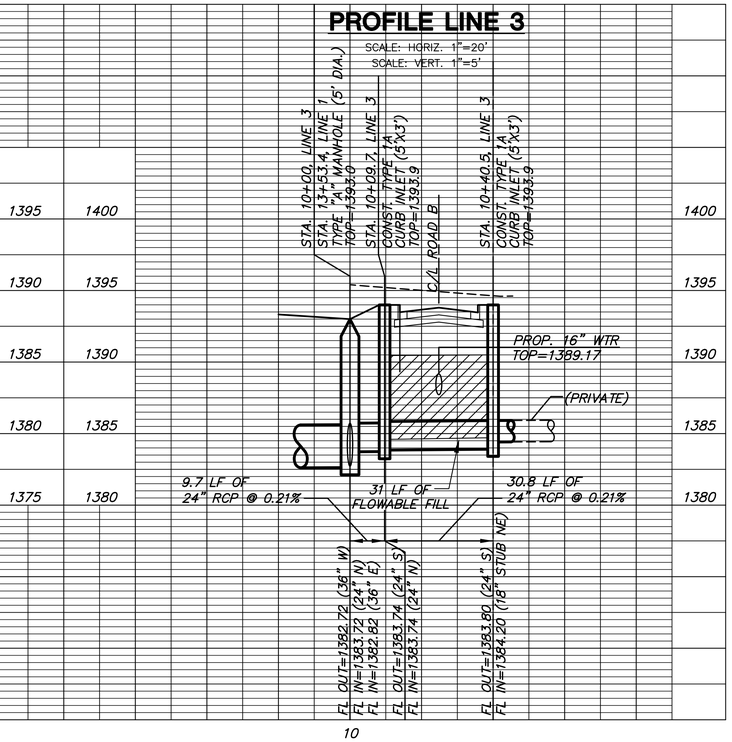

MKEC
ENGINEERING
CONSULTANTS, INC.
411 N. WEBB ROAD
WICHITA, KS. 67206
316 - 684 - 9600

STORM WATER SEWER #659

GREENWICH OFFICE PARK
SECOND ADDITION

LINES 1, 2, & 3
SHEET TITLE

468-84725
PROJECT NUMBER

JTC / JWC / DFL
DESIGNED DRAWN CHECKED

ISSUED
March 2011

REVISED

SHEET NO.
7 of 14

J:\PROJECTS\2010\10356 - REGENT PARK-ALF_1001060356\CAD\CIVIL\SWS\PUBLIC\10356_D2_COW.DWG

PLOTTED: Wednesday, March 16, 2011 @ 07:25AM