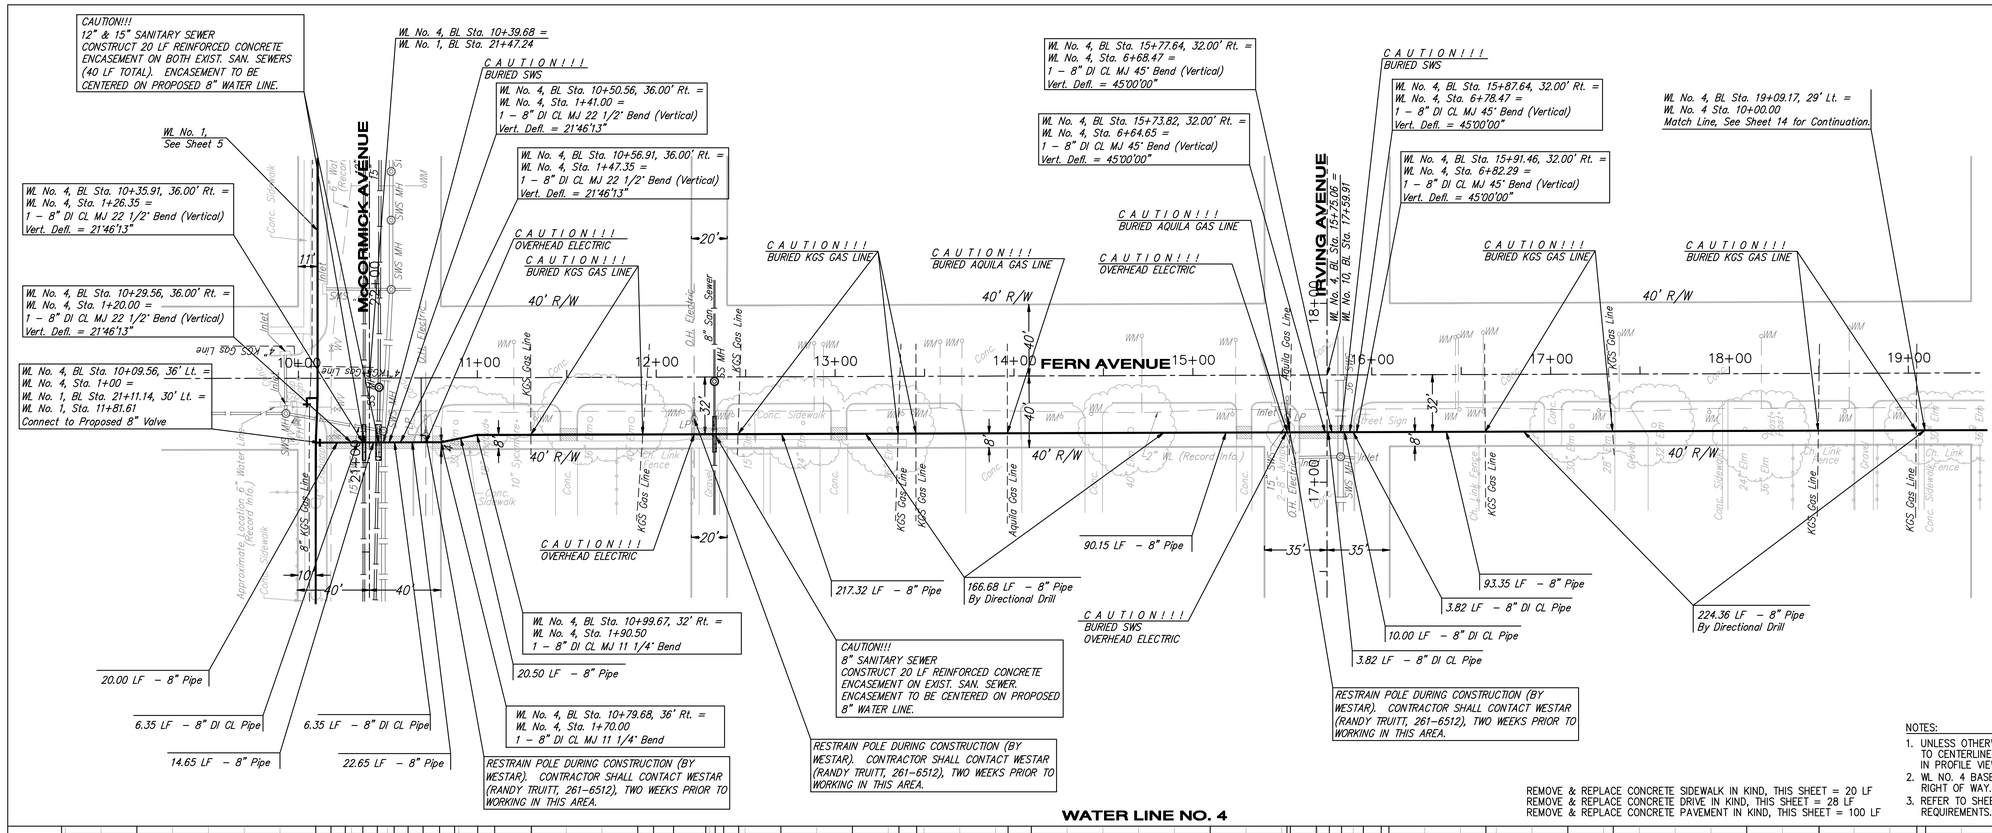

REMOVE & REPLACE CONCRETE SIDEWALK IN KIND, THIS SHEET = 20 LF
REMOVE & REPLACE CONCRETE DRIVE IN KIND, THIS SHEET = 28 LF
REMOVE & REPLACE CONCRETE PAVEMENT IN KIND, THIS SHEET = 100 LF

NOTES:

1. UNLESS OTHERWISE INDICATED, DIMENSIONS ARE MEASURED TO CENTERLINE OF FITTINGS IN PLAN VIEW AND TOP OF PIPE IN PROFILE VIEW.
2. WL NO. 4 BASELINE = CENTERLINE OF FERN AVENUE RIGHT OF WAY.
3. REFER TO SHEET 2, NOTE NO. 8, FOR DIRECTIONAL DRILLING REQUIREMENTS.

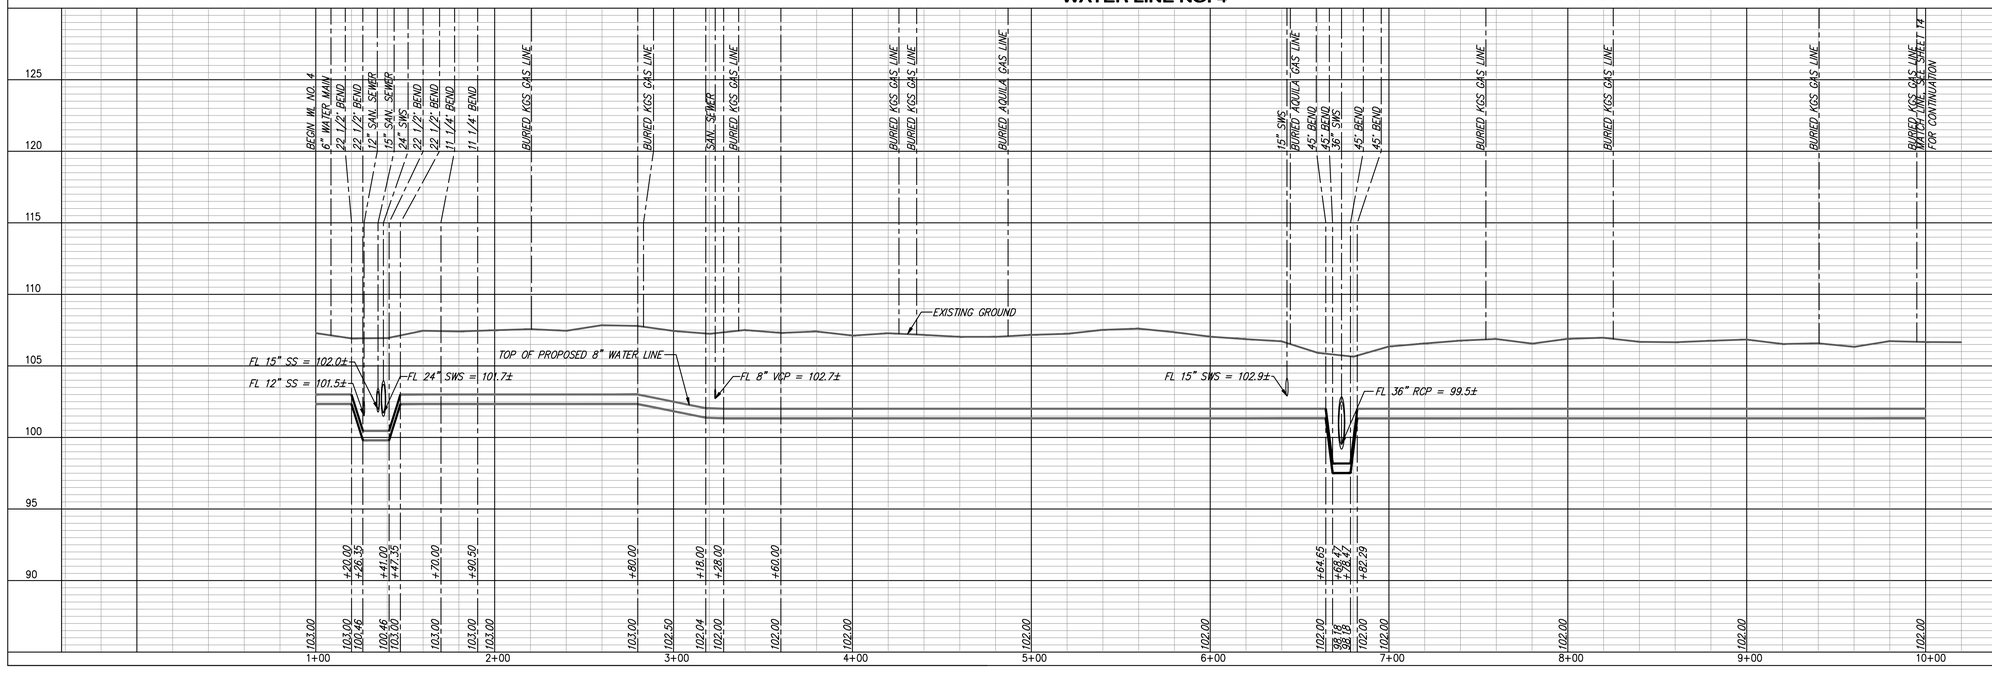

YOUNG & ASSOCIATES, P.A.
Civil and Environmental Engineers
100 S. Georgie, Derby, KS 67037
tele: (316) 788-2552 ■ fax: (316) 788-4408 ■ email: youngpa@bonemail.com

Copyright 2006, by Young & Associates, P.A., all rights reserved. Prepared in the United States of America. This document is the property of Young & Associates, P.A. and contains confidential and proprietary information of Young & Associates, P.A. and may not be reproduced in any form without the express written permission of Young & Associates, P.A. Furthermore, this document is the property of Young & Associates, P.A. the delivery of the original or copies thereof does not constitute publication thereto.

WATER LINE NO. 4
PLAN AND PROFILE

McCormicks Water Main Replacement

City of Wichita, Sedgwick County, Kansas

REVISIONS			
COMMENTS	BY	APP.	

PROJECT NO.: 06-228
DATE: 2-15-07
DRAWN: DAS
DESIGNED: DAS
CHECKED: CRY
APPROVED:

SHEET
13
of 37