PROJECT NO.	YEAR	SHEET NO.	TOTAL SHEETS
472-84694	2010	131	149

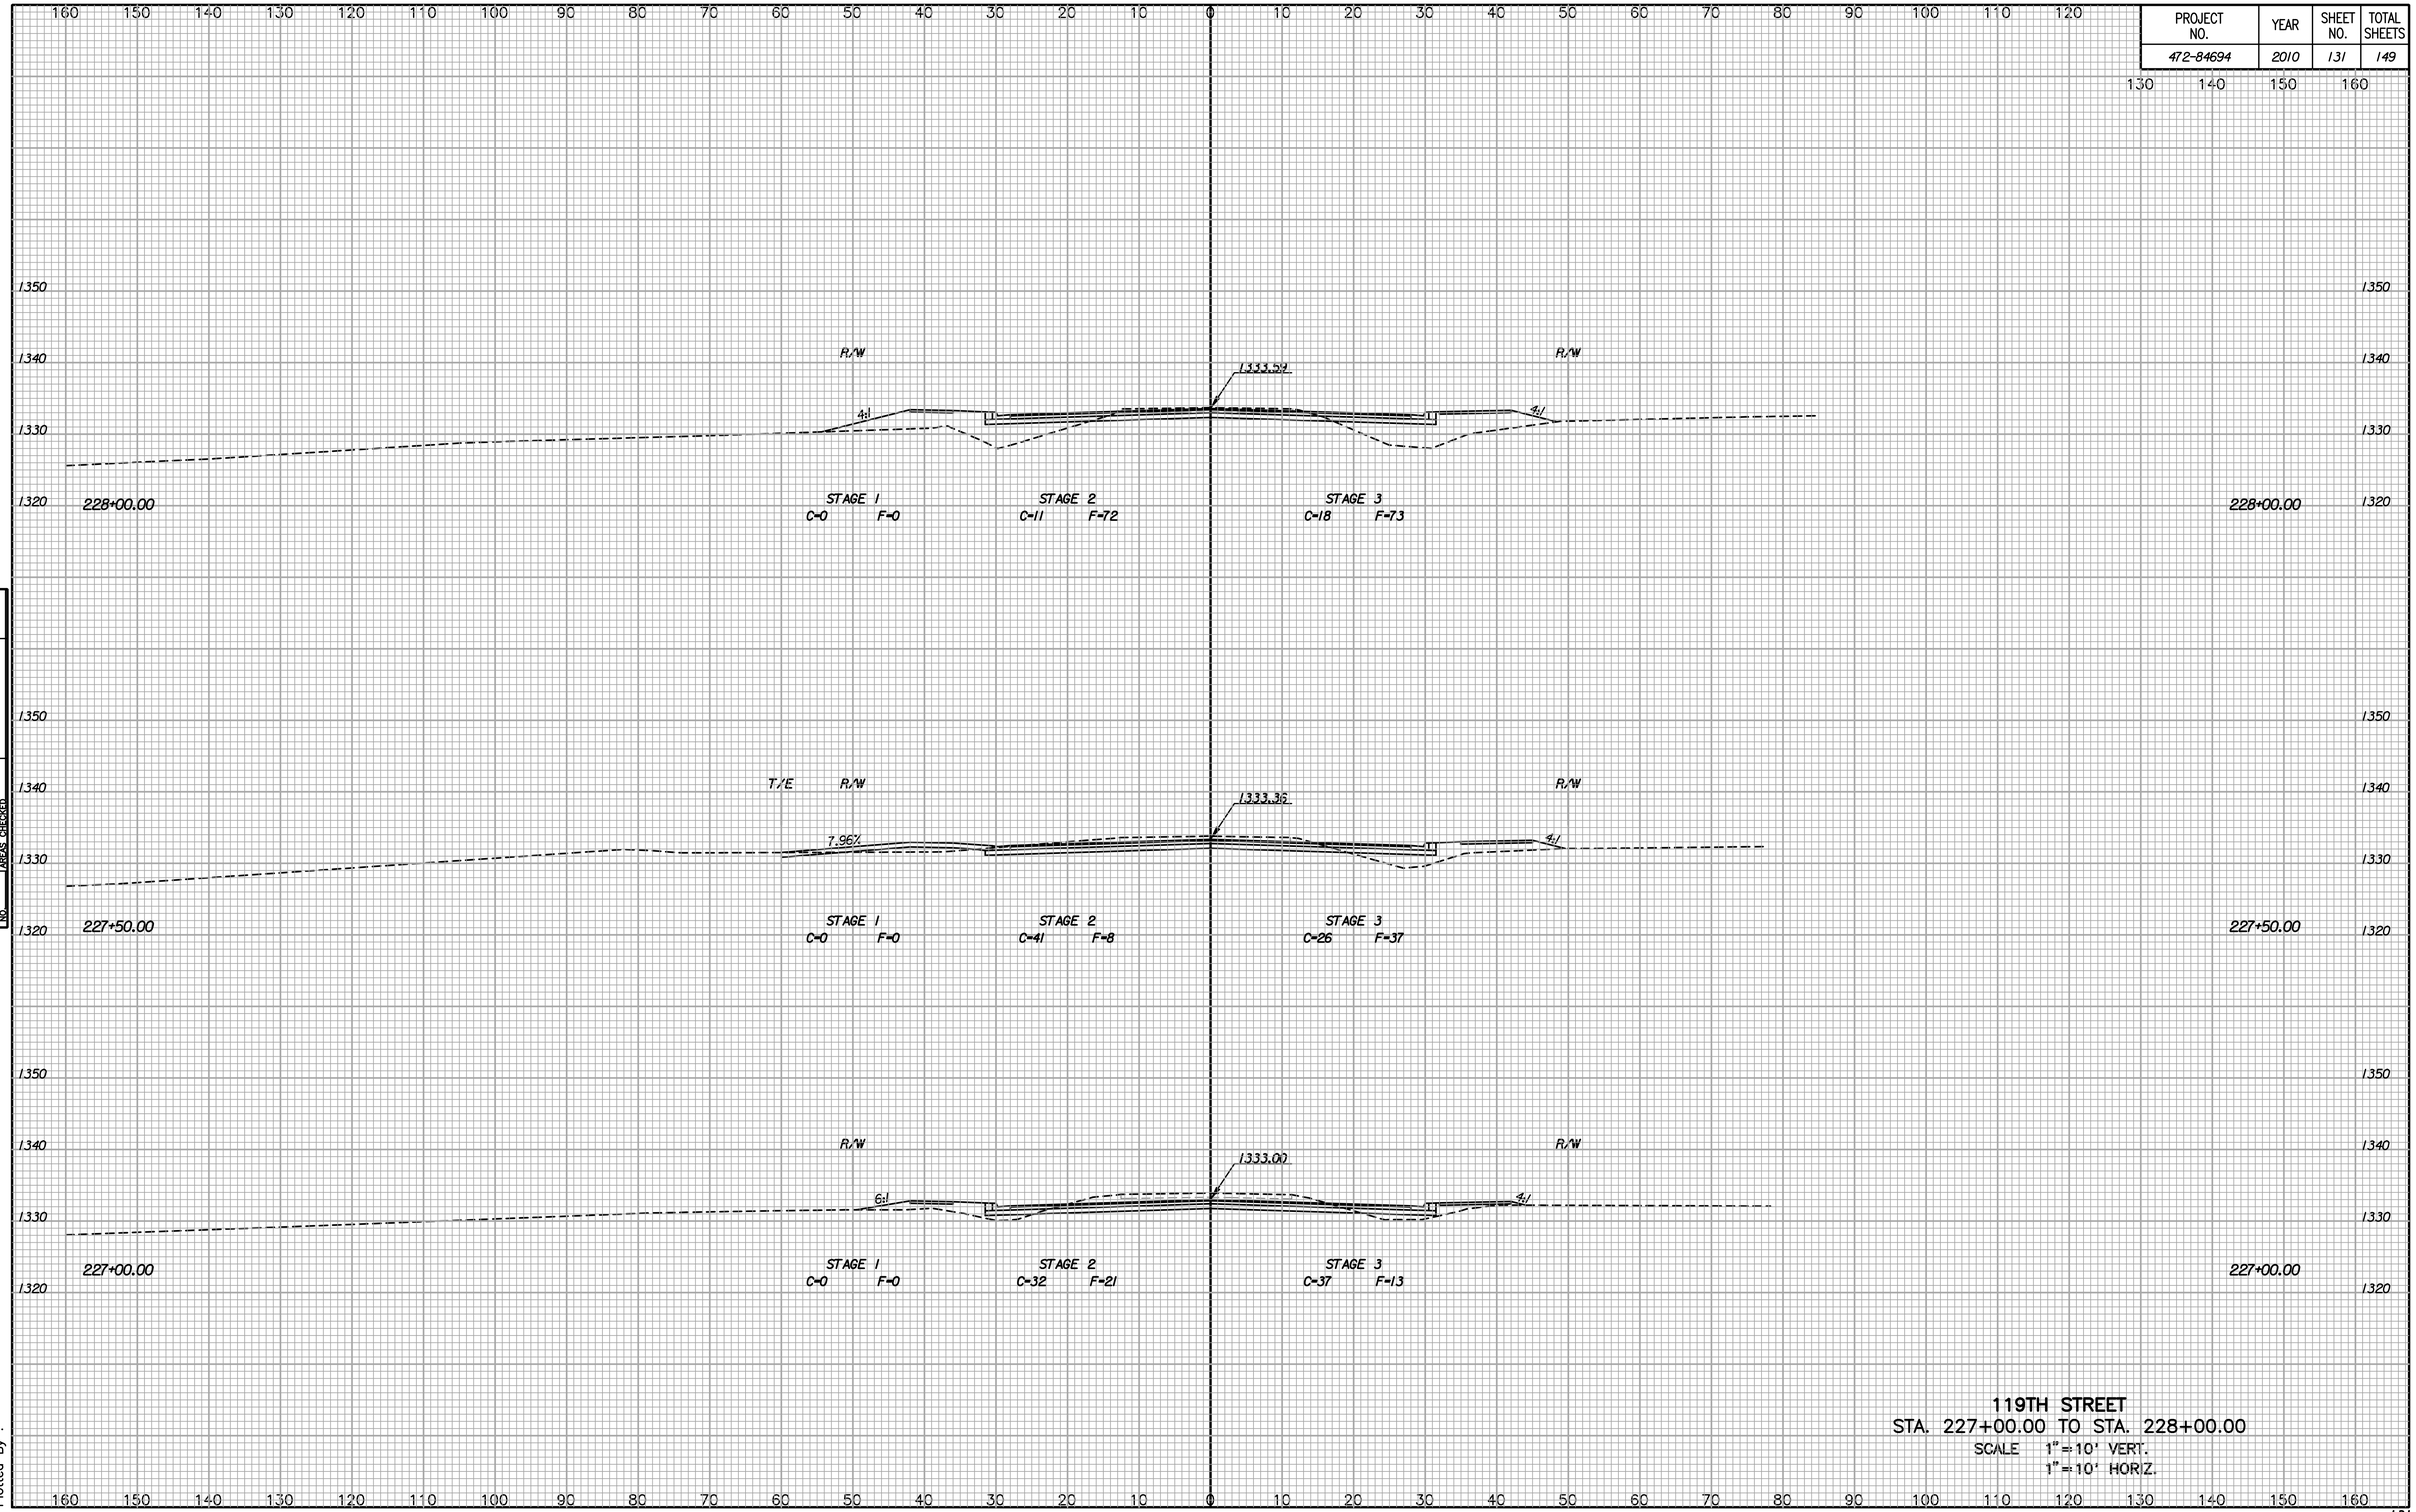

NOTE BOOK
TEMPLATE
AREAS
AREAS CHECKED
NO.

Drawn By :
Plotted By :

119TH STREET
STA. 227+00.00 TO STA. 228+00.00
SCALE 1"=10' VERT.
1"=10' HORIZ.