PROJECT NO.	YEAR	SHEET NO.	TOTAL SHEETS
472-84694	2010	134	149

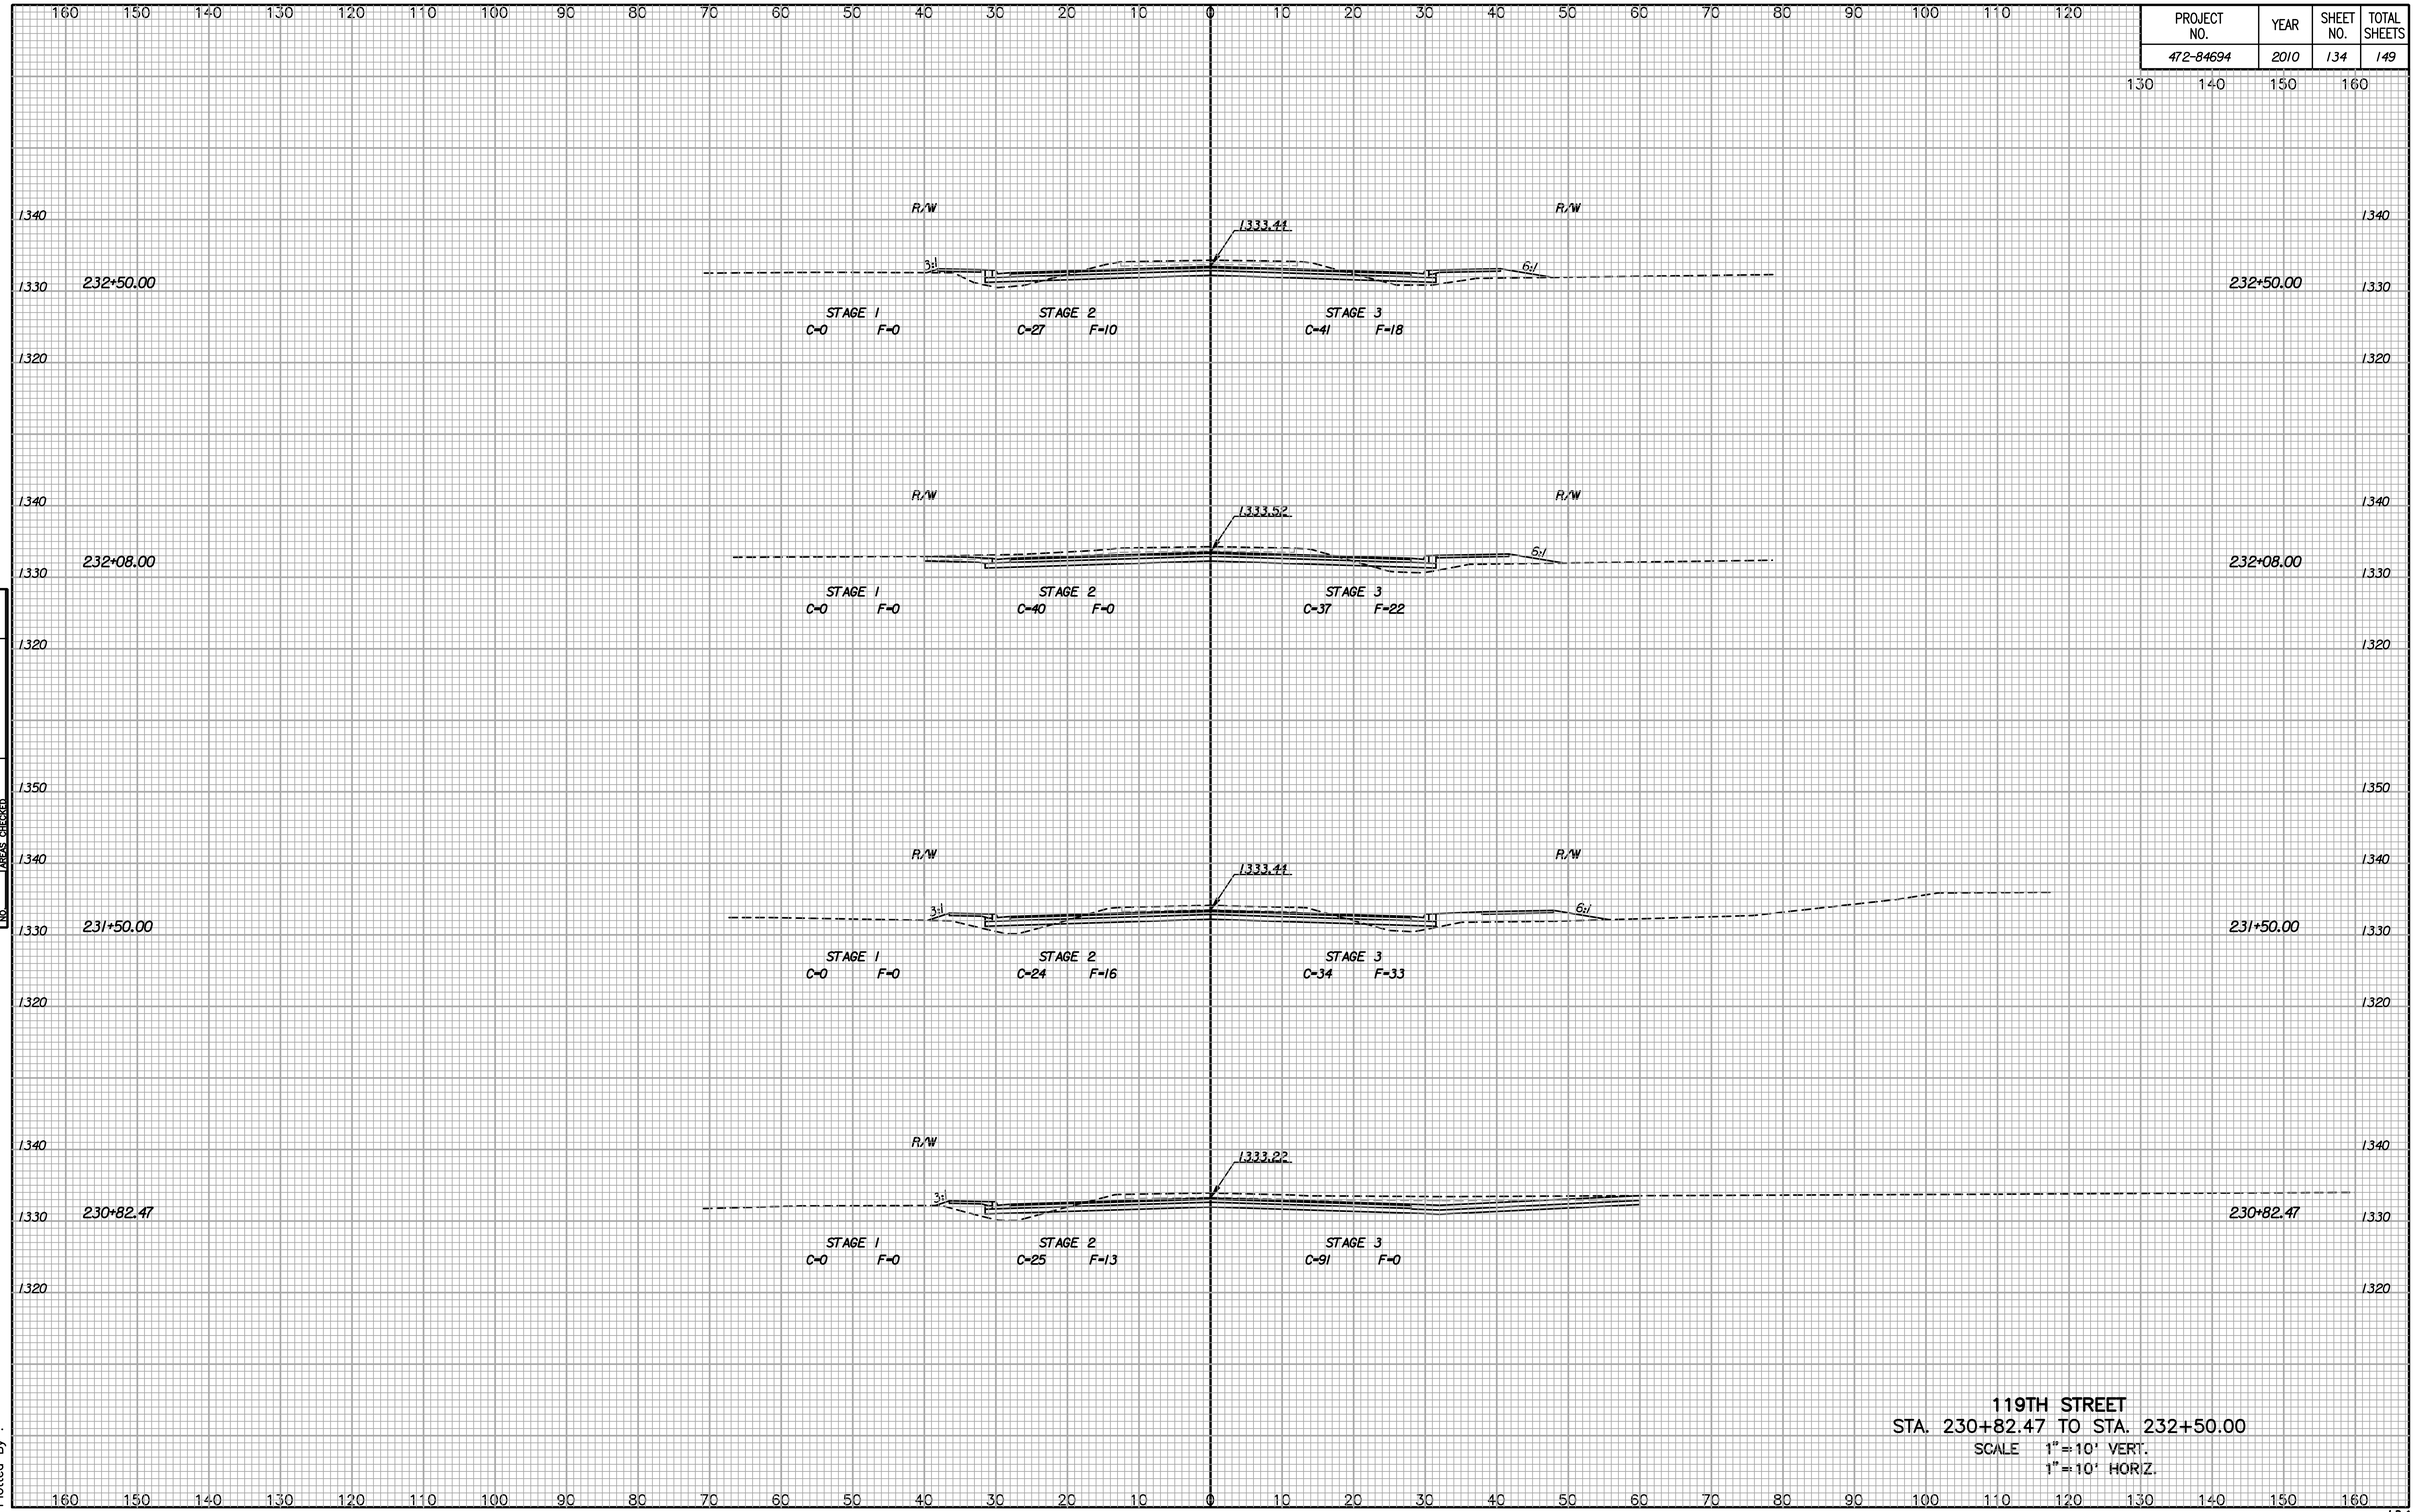

NOTE BOOK
TEMPLATE
AREAS
AREAS CHECKED
NO.

Drawn By :
Plotted By :

119TH STREET
STA. 230+82.47 TO STA. 232+50.00
SCALE 1"=10' VERT.
1"=10' HORIZ.