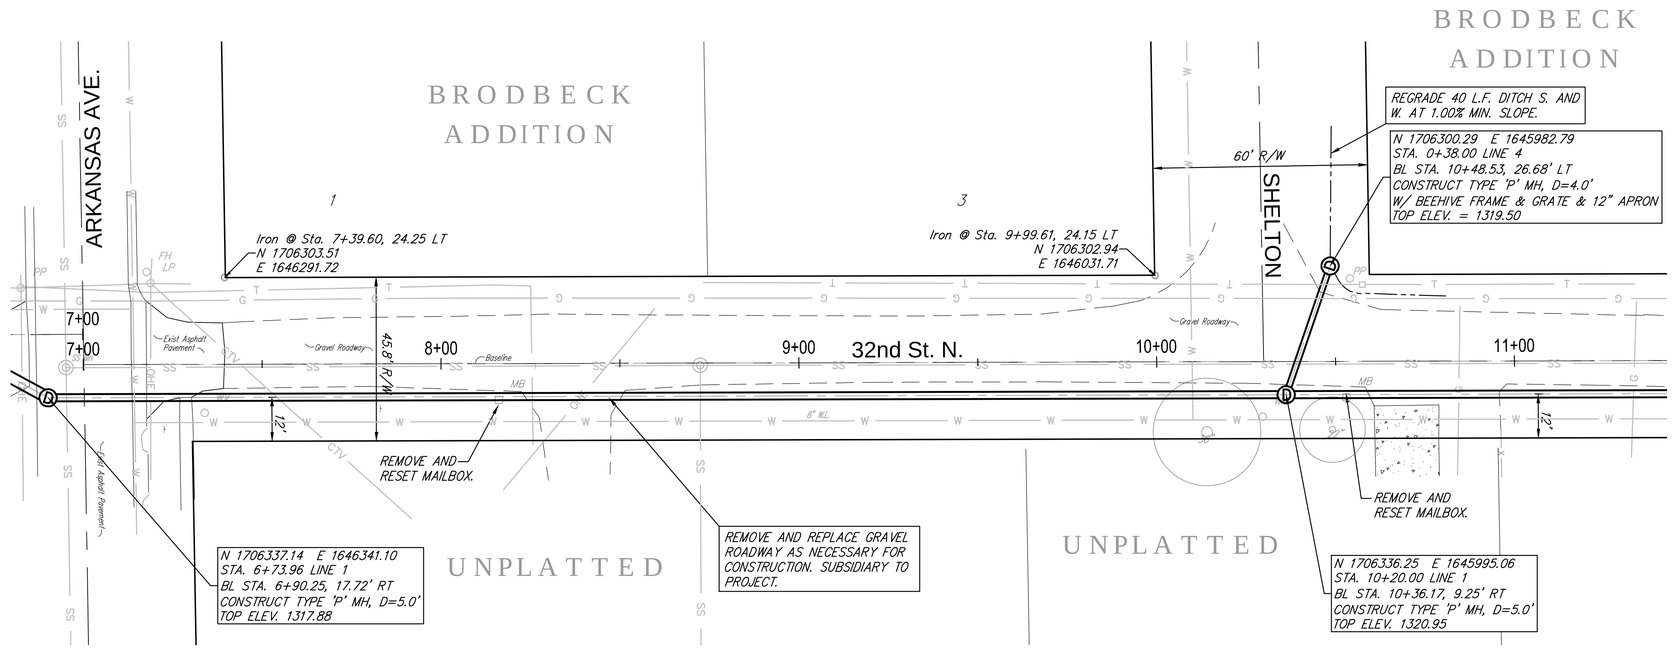

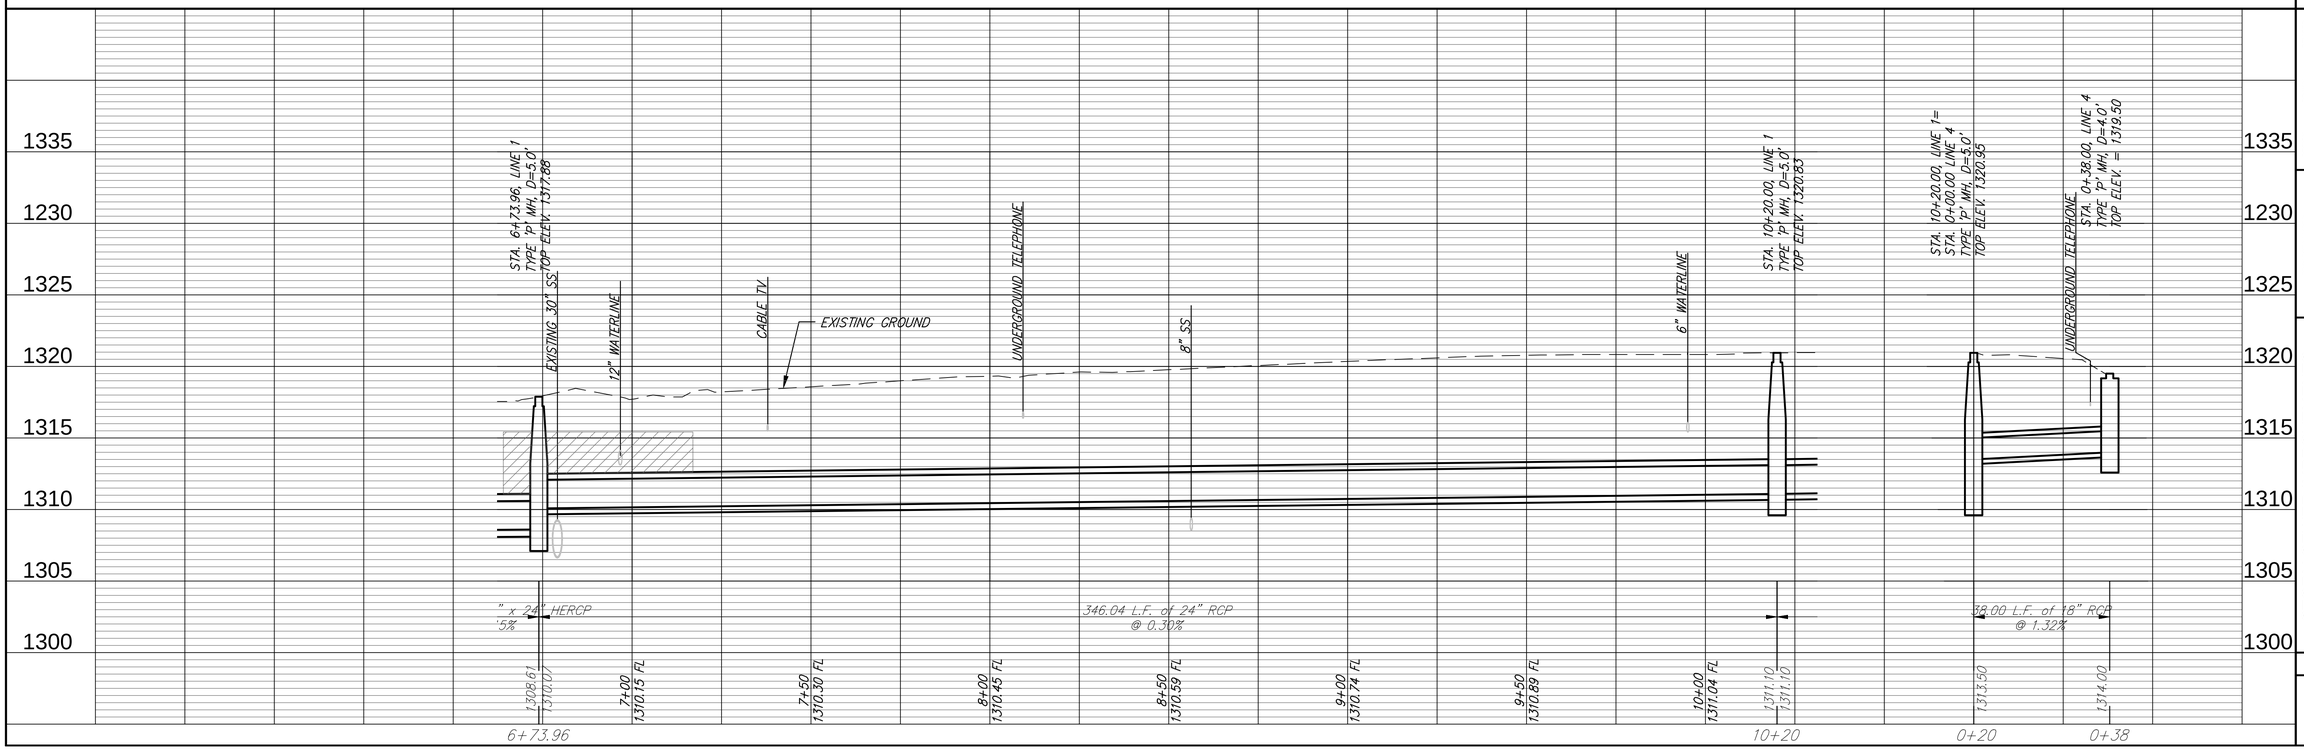

Ruggles & Bohm, P.A.
Engineering, Surveying, Land Planning
924 North Main (316) 264-6421
Wichita, Kansas 67203 (316) 264-4925 fax
www.ruggles-bohm.com E-mail: info@ruggles-bohm.com

REVISED
DRAWN AML
DESIGN AML
DATE Apr. 27, 2010
UTILITY
REVIEW

PROJECT NUMBER 468-84678
DRAWING FILE Engineering Base (02 LINE 1)

STORM SEWER IMPROVEMENTS
32ND ST. N. AND MASCOT
WICHITA, KANSAS

RB JOB 36130
SHEET 4 OF 15