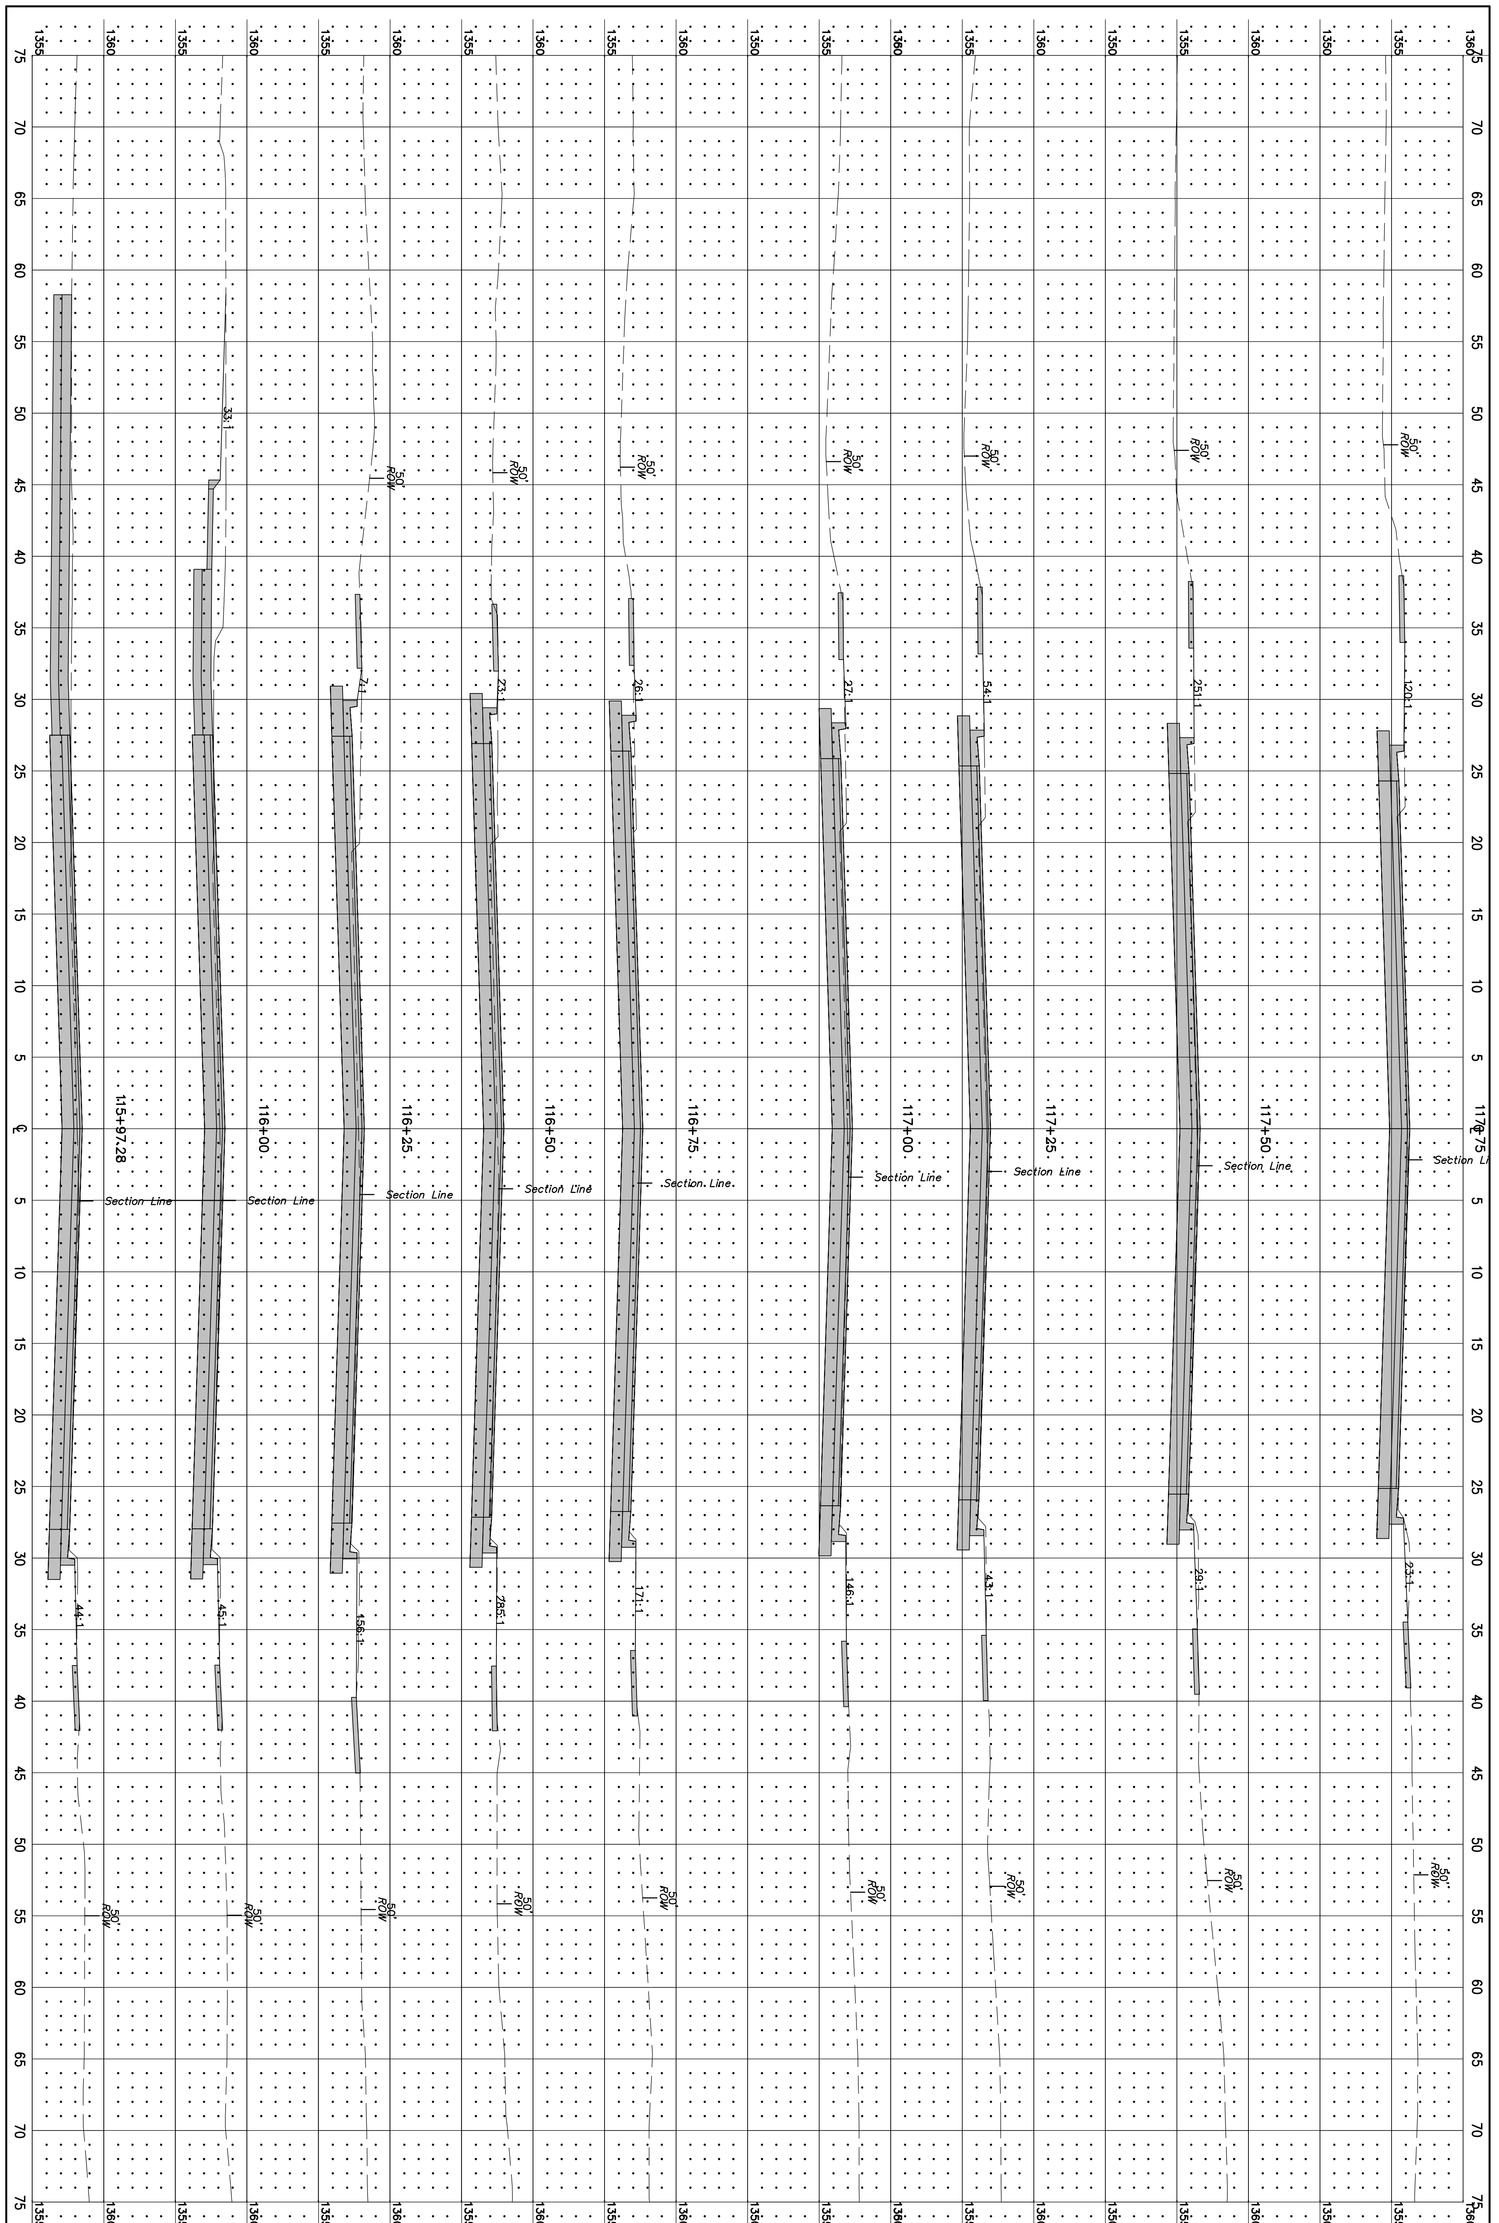

FINAL

Engineer:	P. FERGUSON
Designer:	P. FERGUSON/M. TUCKER
Poe Job No.:	1972
Date:	MARCH 2011

Sheet 68 of 69

POE & ASSOCIATES, INC.
CONSULTING ENGINEERS
5940 E. Central, Suite 200 ■ Wichita, KS 67208-4242
Phone 316/685-4114 ■ FAX 316/685-4444

CENTRAL AVENUE
ROCK ROAD TO WEBB ROAD
CROSS SECTIONS
CITY OF WICHITA, KANSAS
JAMES L. ARMOUR, P.E. – CITY ENGINEER

No.	Date	By	Approved	Revision