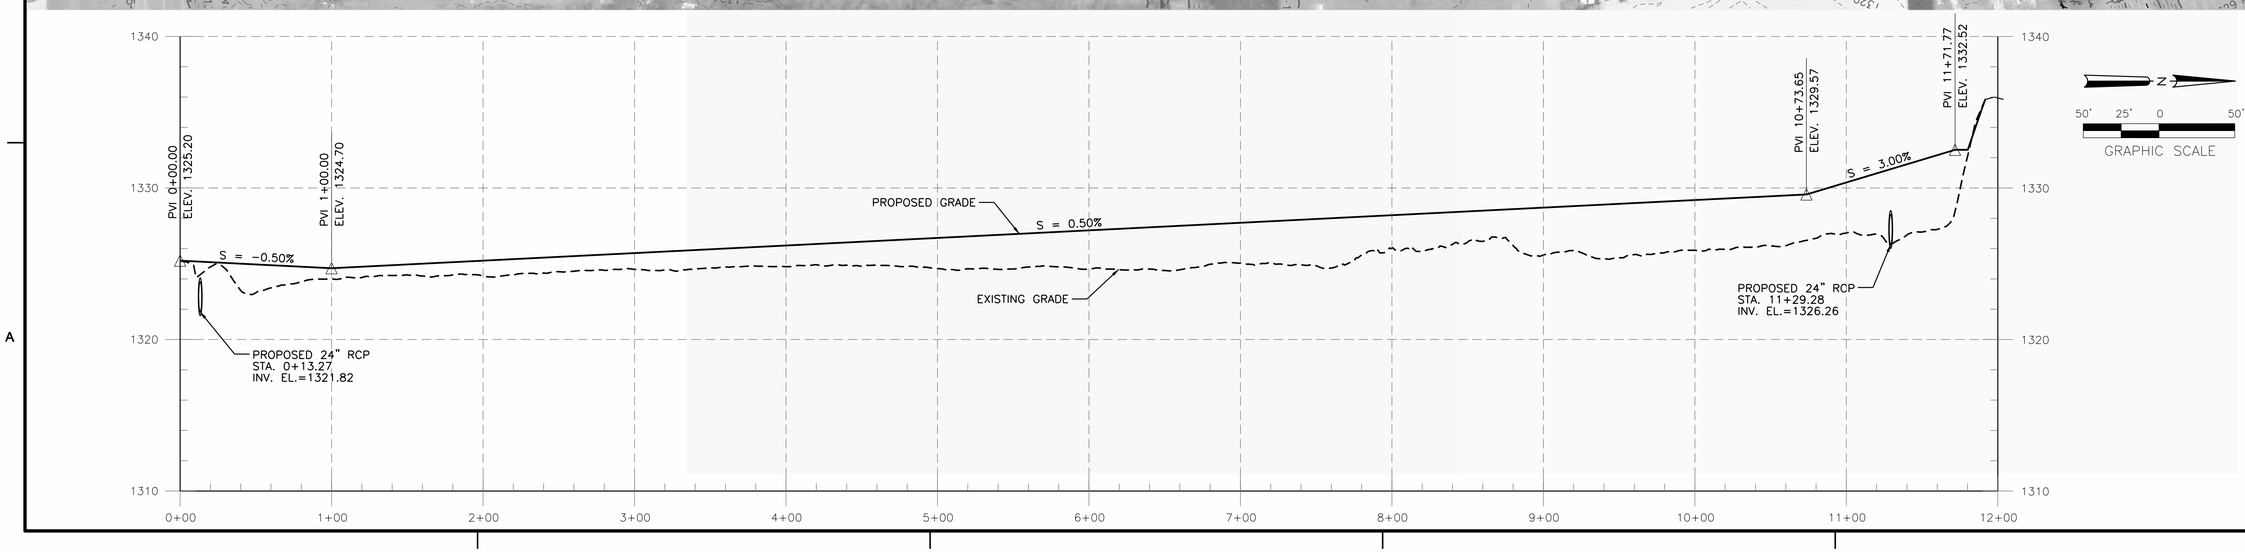

MARK	DESCRIPTION	DATE	APPR.

AMEC Earth & Environmental, Inc.
1129 SW Wanamaker
Topeka, Kansas 66604
Phone: (785) 272-6830
Fax: (785) 272-6878

CITY OF WICHITA

SYSTEMWIDE VEGETATION MAINTENANCE - PHASE 3
WICHITA-VALLEY CENTER LOCAL FLOOD PROTECTION PROJECT
WICHITA, KANSAS

PREPARED FOR
THE CITY OF WICHITA, KANSAS
455 N. Main
Wichita, KS 67202

LAWRENCE J. SAMPLE LICENSED 18855 5-20-2011 KANSAS PROFESSIONAL ENGINEER

DESIGNED BY: Larry Sample, PE		DATE: 5-20-2011
DWN BY: RES	CKD BY: LBK	APP BY: L. SAMPLE
FILE NAME: 17_ACCESS RD PLAN AND PROF.dgn		
AMEC PROJ. NO. 5-6150-0001		

ACCESS ROAD PLAN AND PROFILE

LM-4.01

SHEET 17 OF 42