NOTE:
ANY DAMAGE TO THE ADJACENT LAND OWNERS' FENCE DURING TREE REMOVAL OR GRADING ACTIVITIES SHALL BE REPLACED IN-KIND AT THE CONTRACTOR'S EXPENSE.

INSET DETAIL

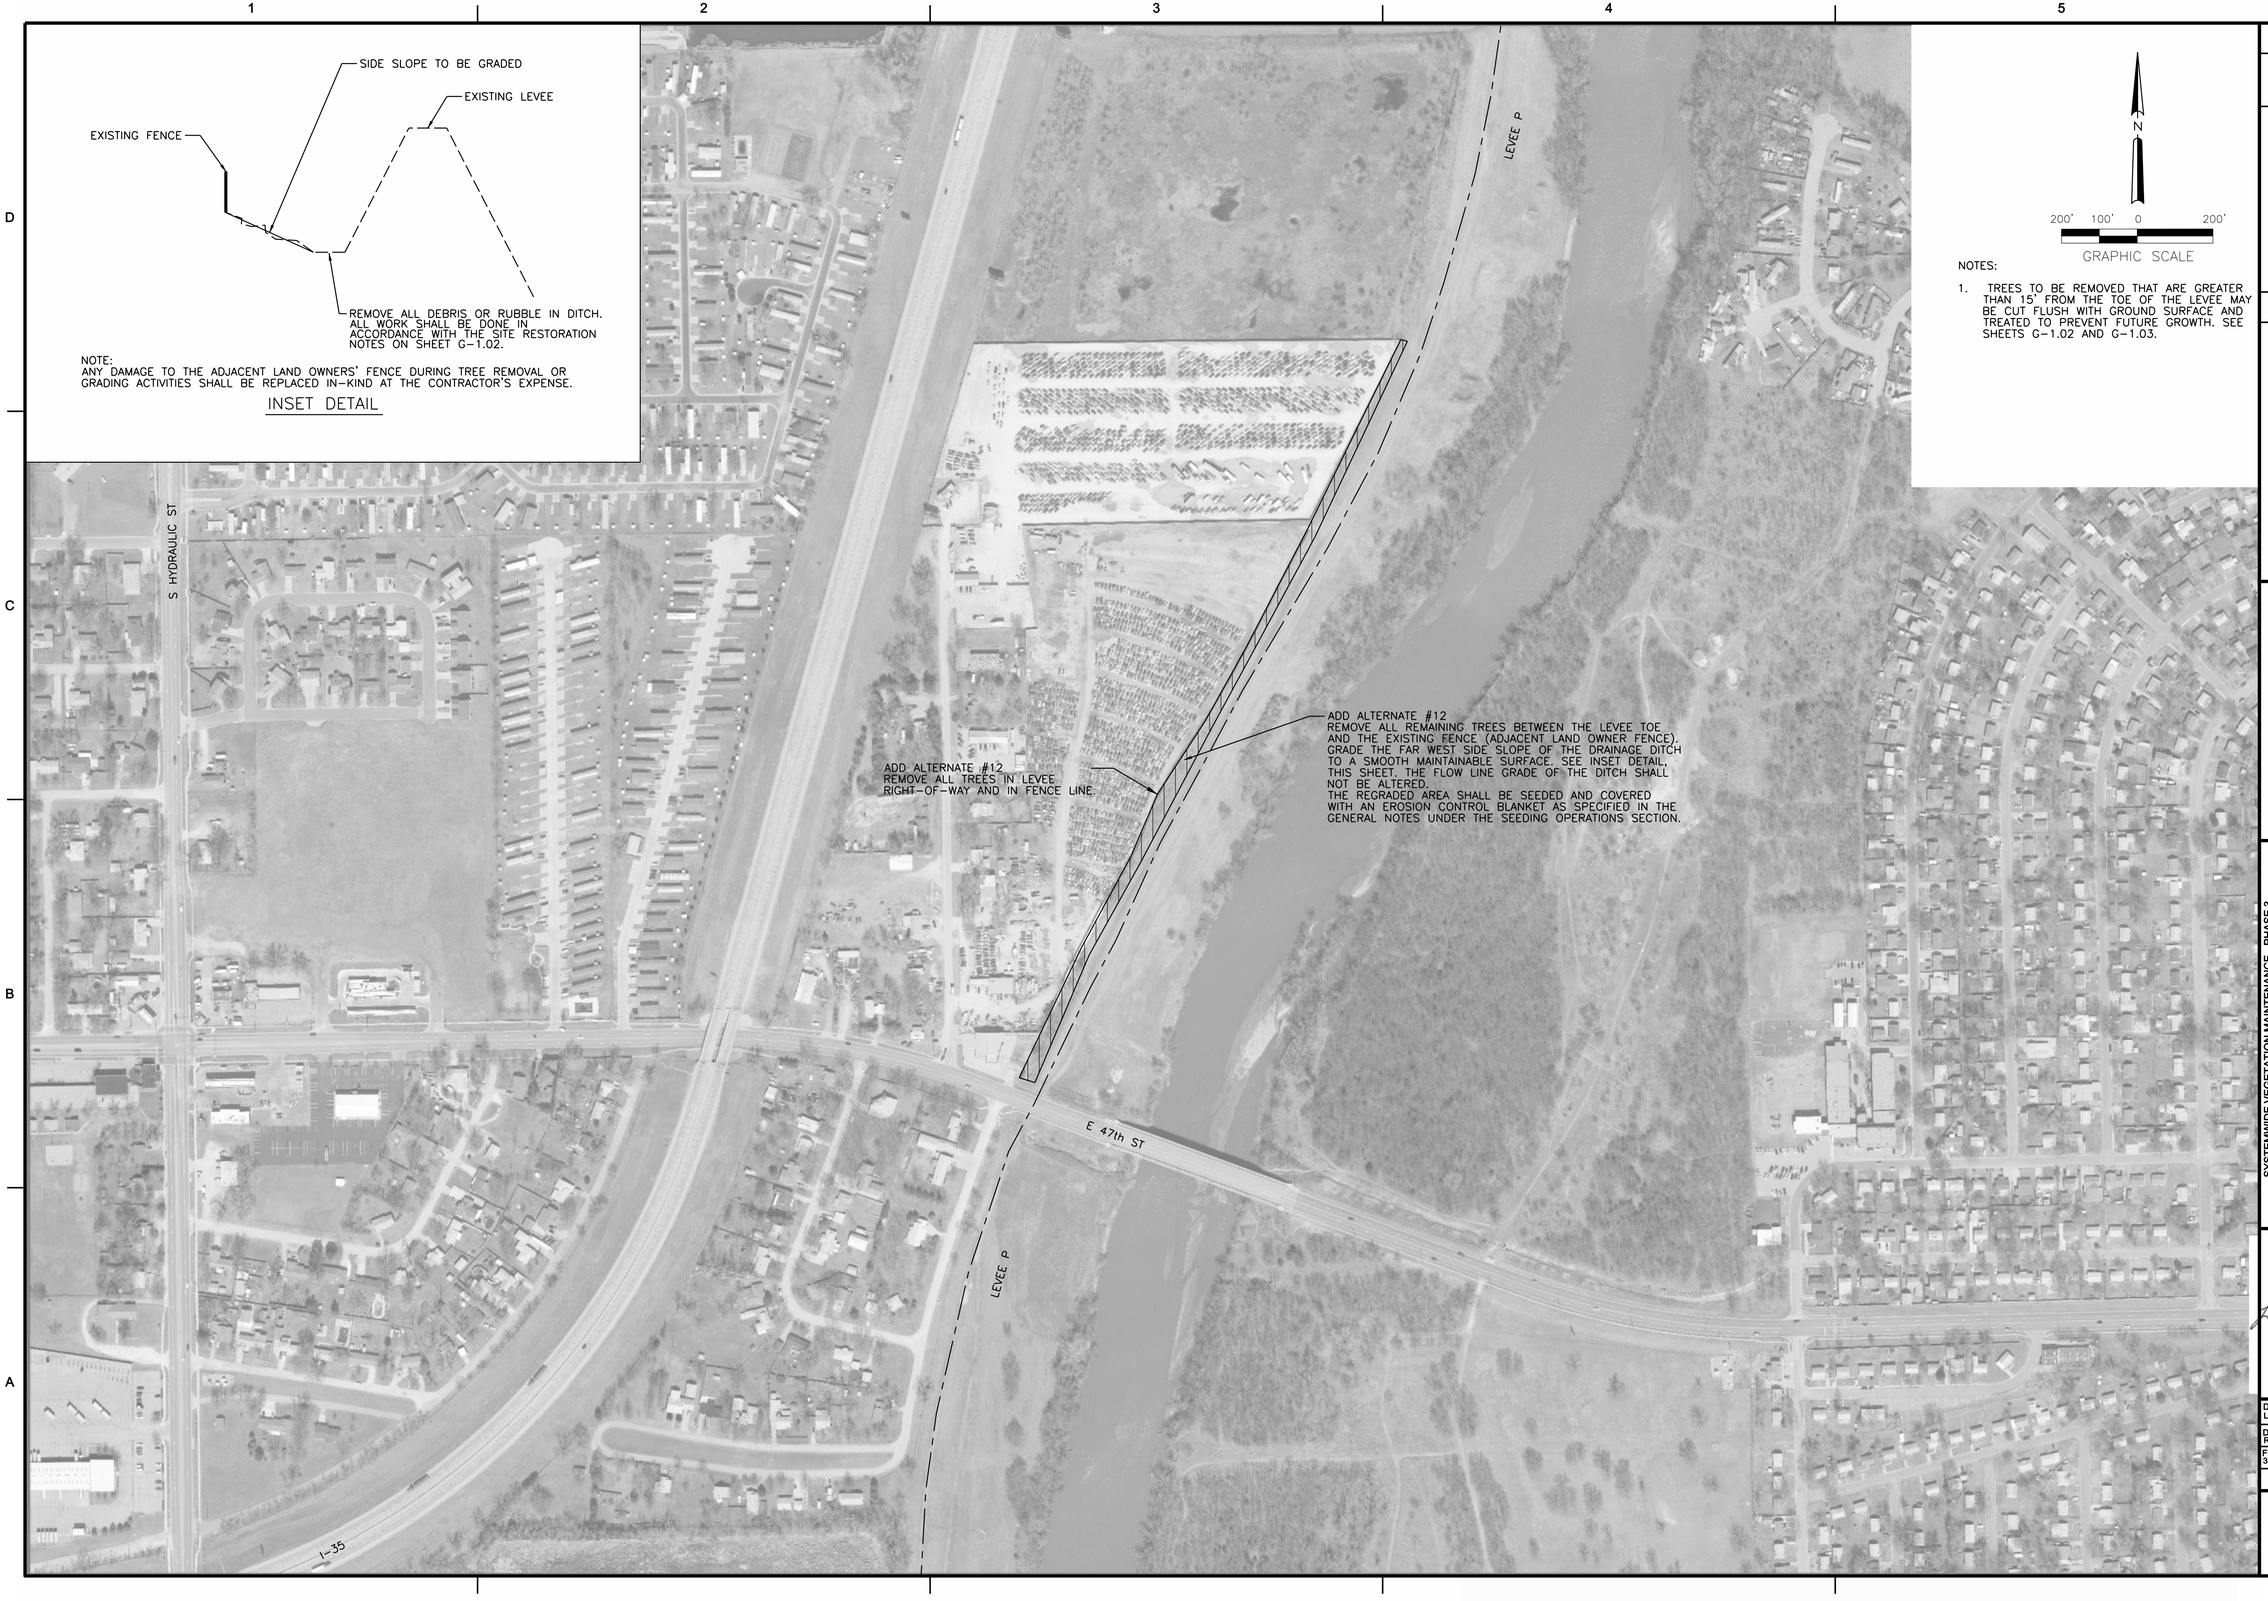

N

200' 100' 0 200'

GRAPHIC SCALE

NOTES:

1. TREES TO BE REMOVED THAT ARE GREATER THAN 15' FROM THE TOE OF THE LEVEE MAY BE CUT FLUSH WITH GROUND SURFACE AND TREATED TO PREVENT FUTURE GROWTH. SEE SHEETS G-1.02 AND G-1.03.

MARK	DESCRIPTION	DATE	APPR.

amec
AMEC Earth & Environmental, Inc.
1129 SW Wanamaker
Topeka, Kansas 66604
Phone: (785) 272-4630
Fax: (785) 272-4678

CITY OF WICHITA

SYSTEMWIDE VEGETATION MAINTENANCE - PHASE 3
WICHITA-VALLEY CENTER LOCAL FLOOD PROTECTION PROJECT
WICHITA, KANSAS

PREPARED FOR
THE CITY OF WICHITA, KANSAS
455 N. Main
Wichita, KS 67202

LAWRENCE J. SAMPLE
LICENSED
18855
5-20-2011
PROFESSIONAL ENGINEER
KANSAS

DESIGNED BY: Larry Sample, PE		DATE: 5-20-2011
DWN BY: RES	CKD BY: LBK	APP BY: L. SAMPLE
FILE NAME: 35_TREE REMOVAL PLAN - ALTERNATE BID ITEM.dgn		
AMEC PROJ. NO. 5-6150-0001		

TREE REMOVAL PLAN - ALTERNATE BID ITEM

LM-6.13

SHEET 35 OF 42