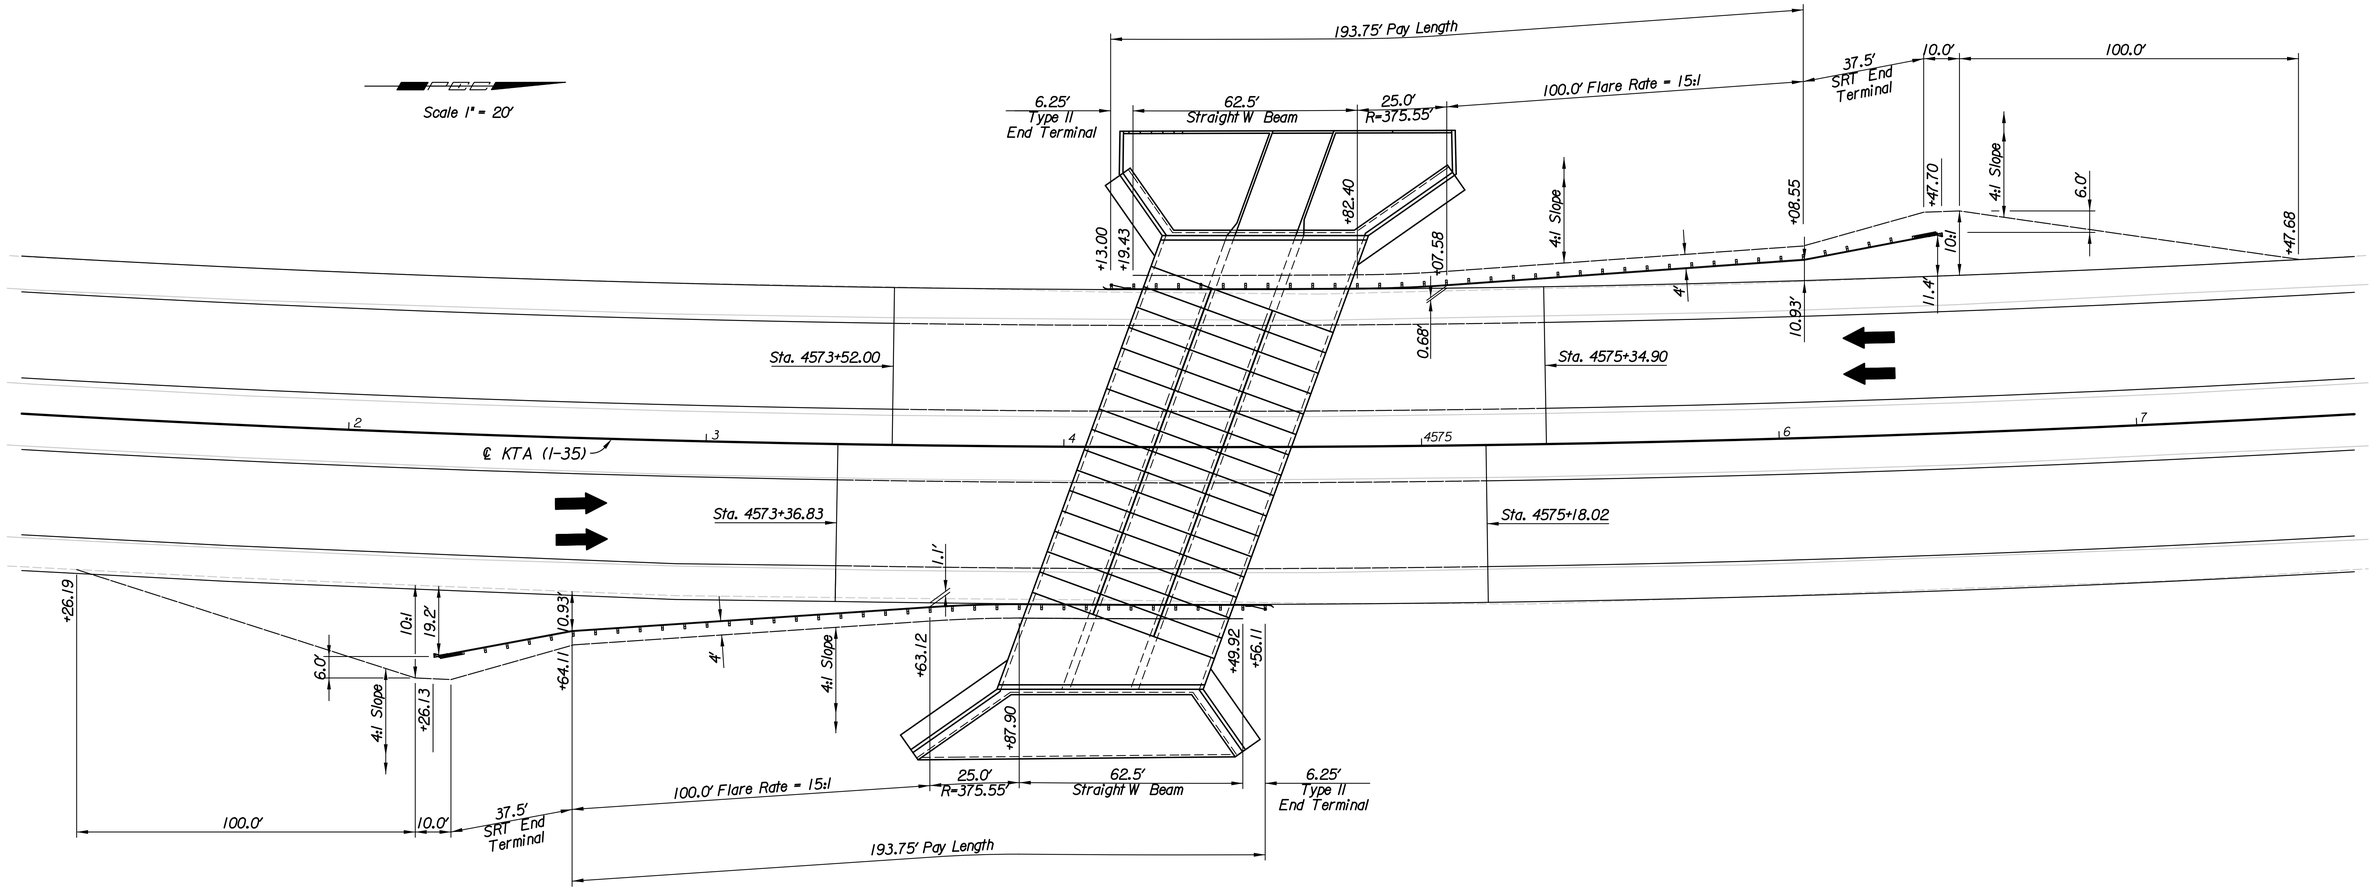

Plotted By: cp Date: 7/26/2011 11:45:32 AM
FILE: I:\2010\0291\0291-Guardrail.dgn

No.	Revision	By	Date

KTA AT BIG SLOUGH

GUARDRAIL LAYOUT

JAMES L. ARMOUR, P.E.-CITY ENGINEER
CITY OF WICHITA PROJECT NO. 468-84636

Professional Engineering Consultants, P.A.
303 S. TOPEKA • WICHITA, KANSAS 67202
316-262-2691 • FAX 316-262-3003

Designed by	R.J.M.	Job No.	10291	Sht. 6 of 63
Drawn by	C.P.	Date	August, 2011	